


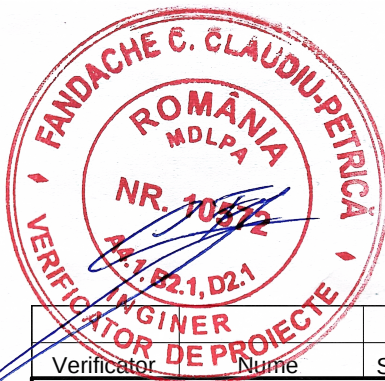
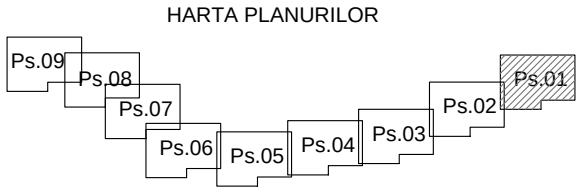
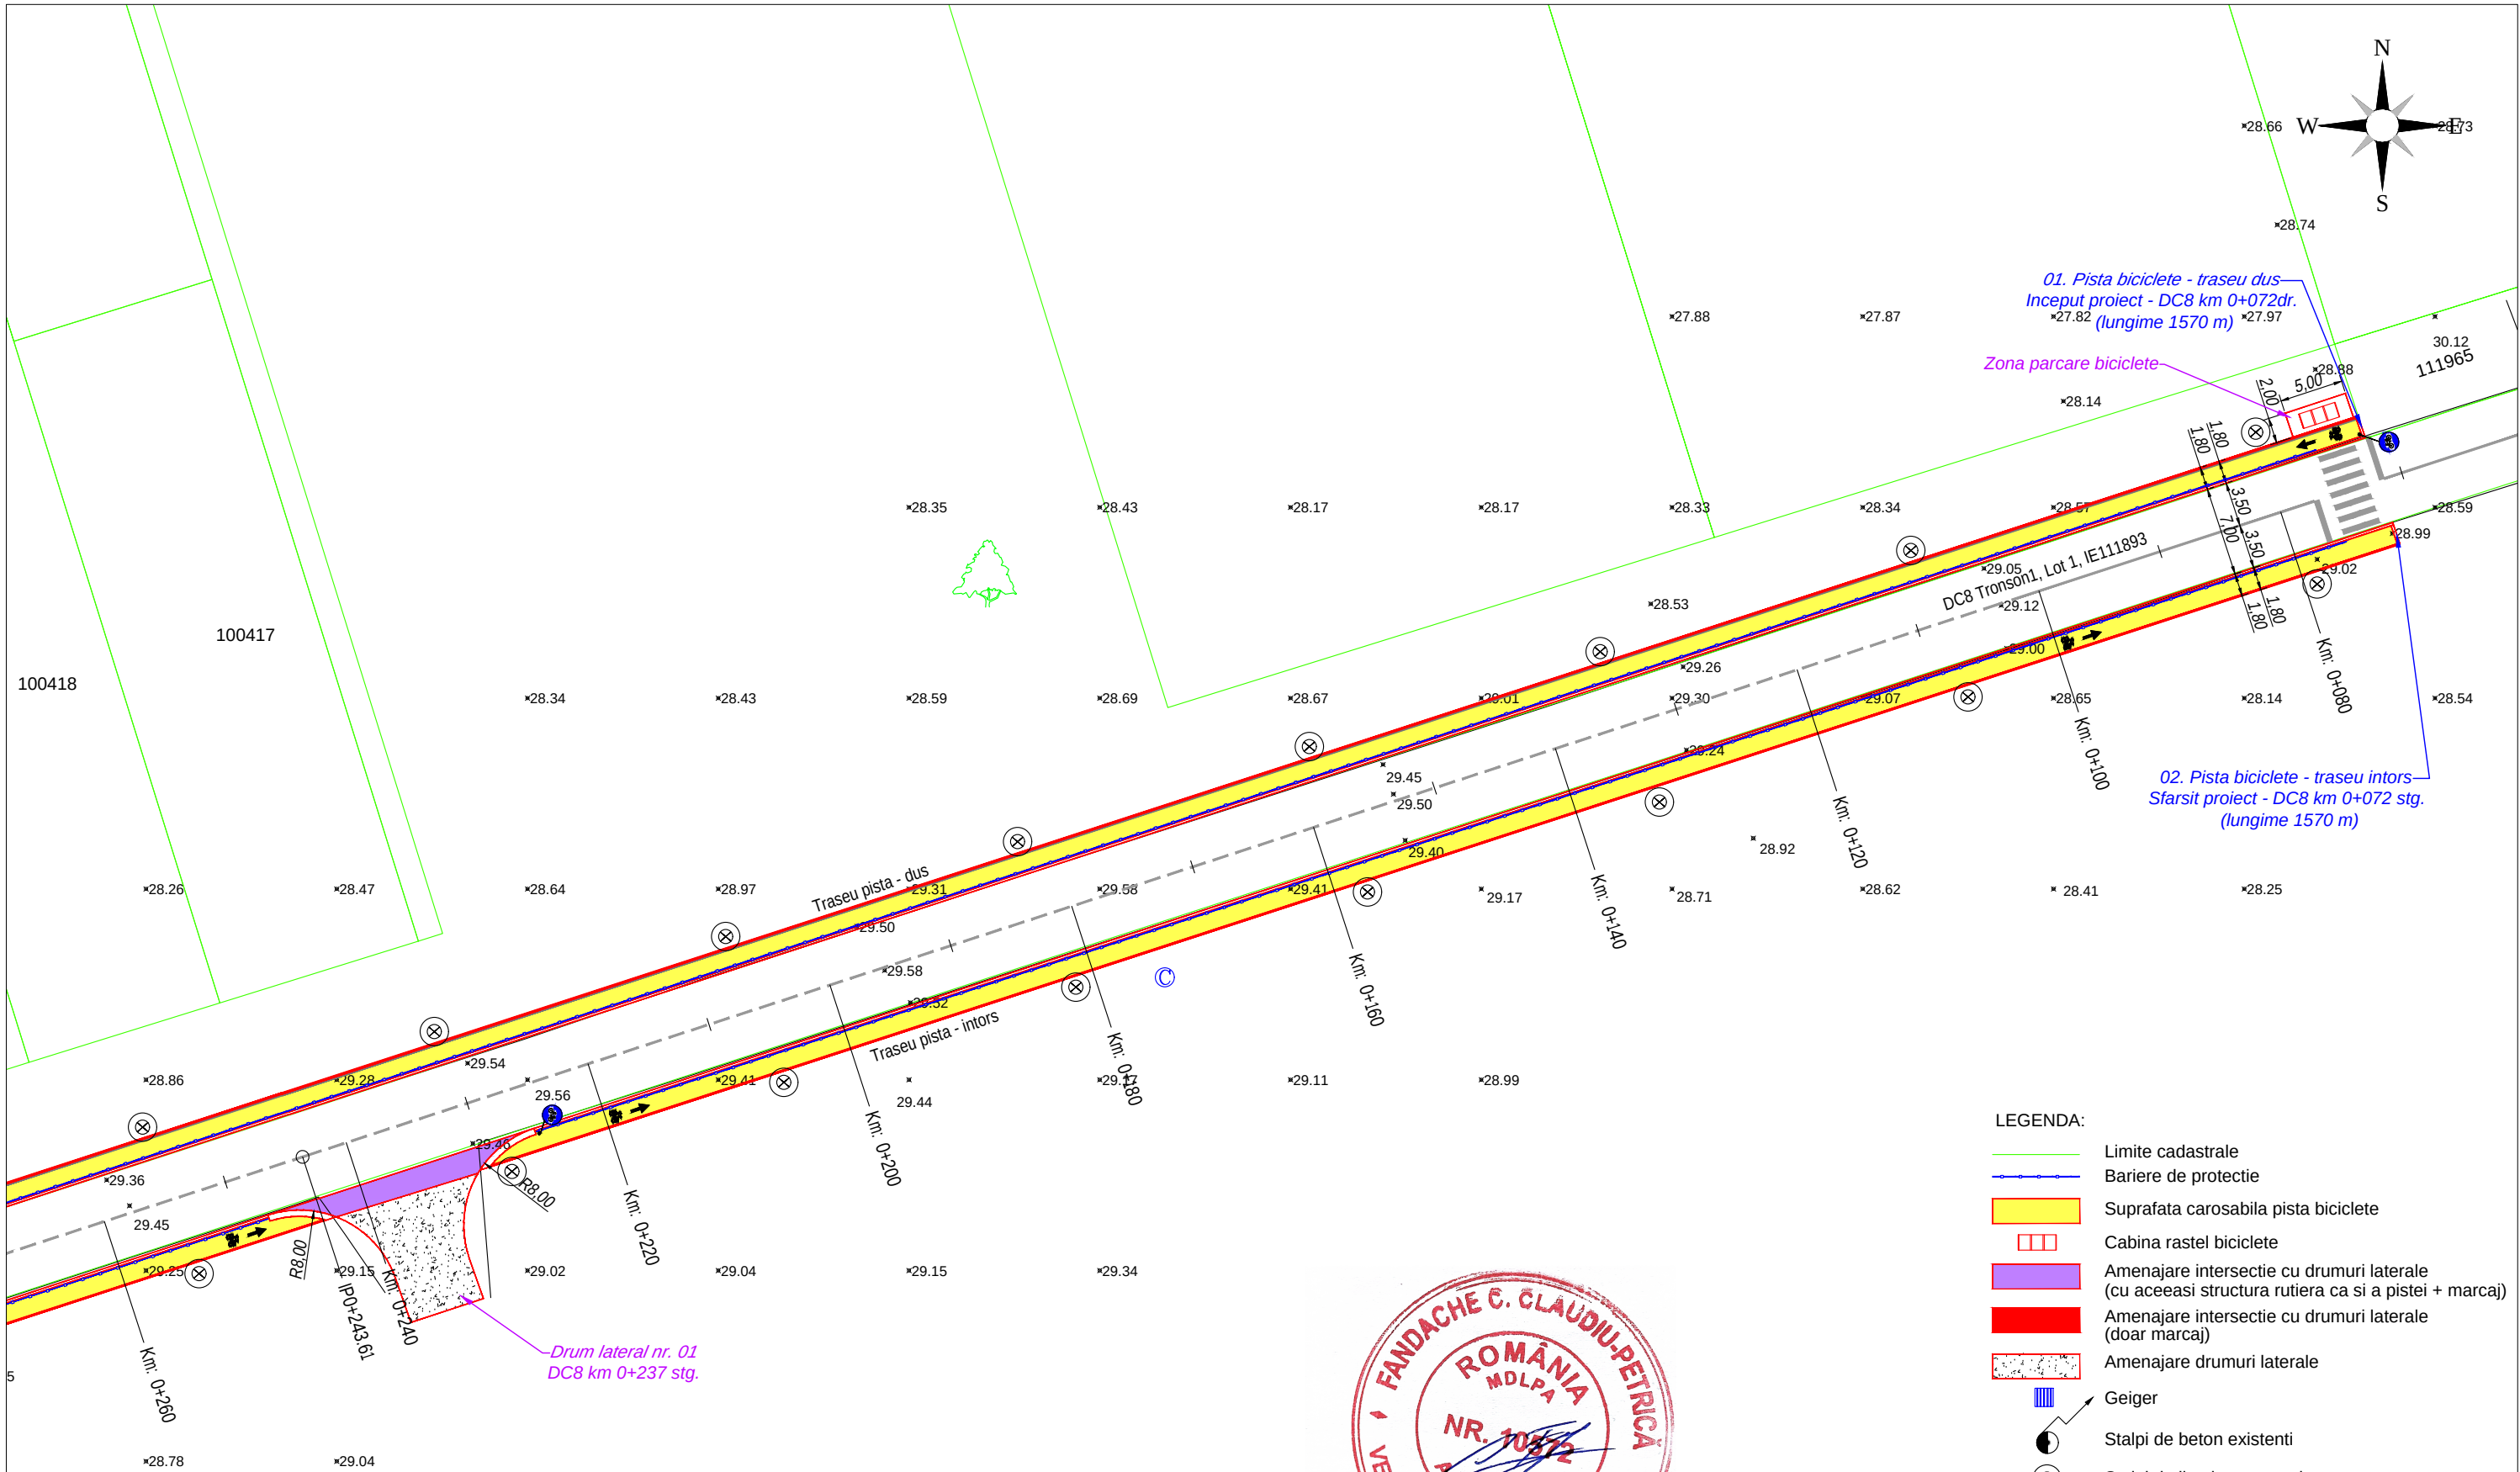
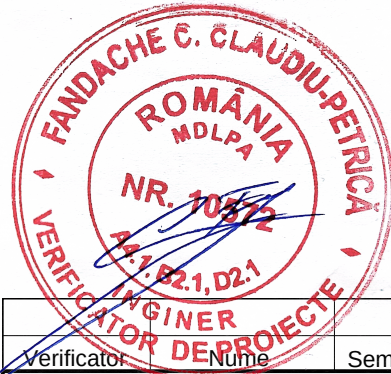
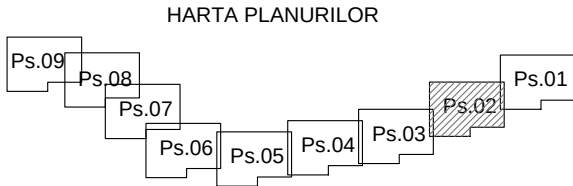


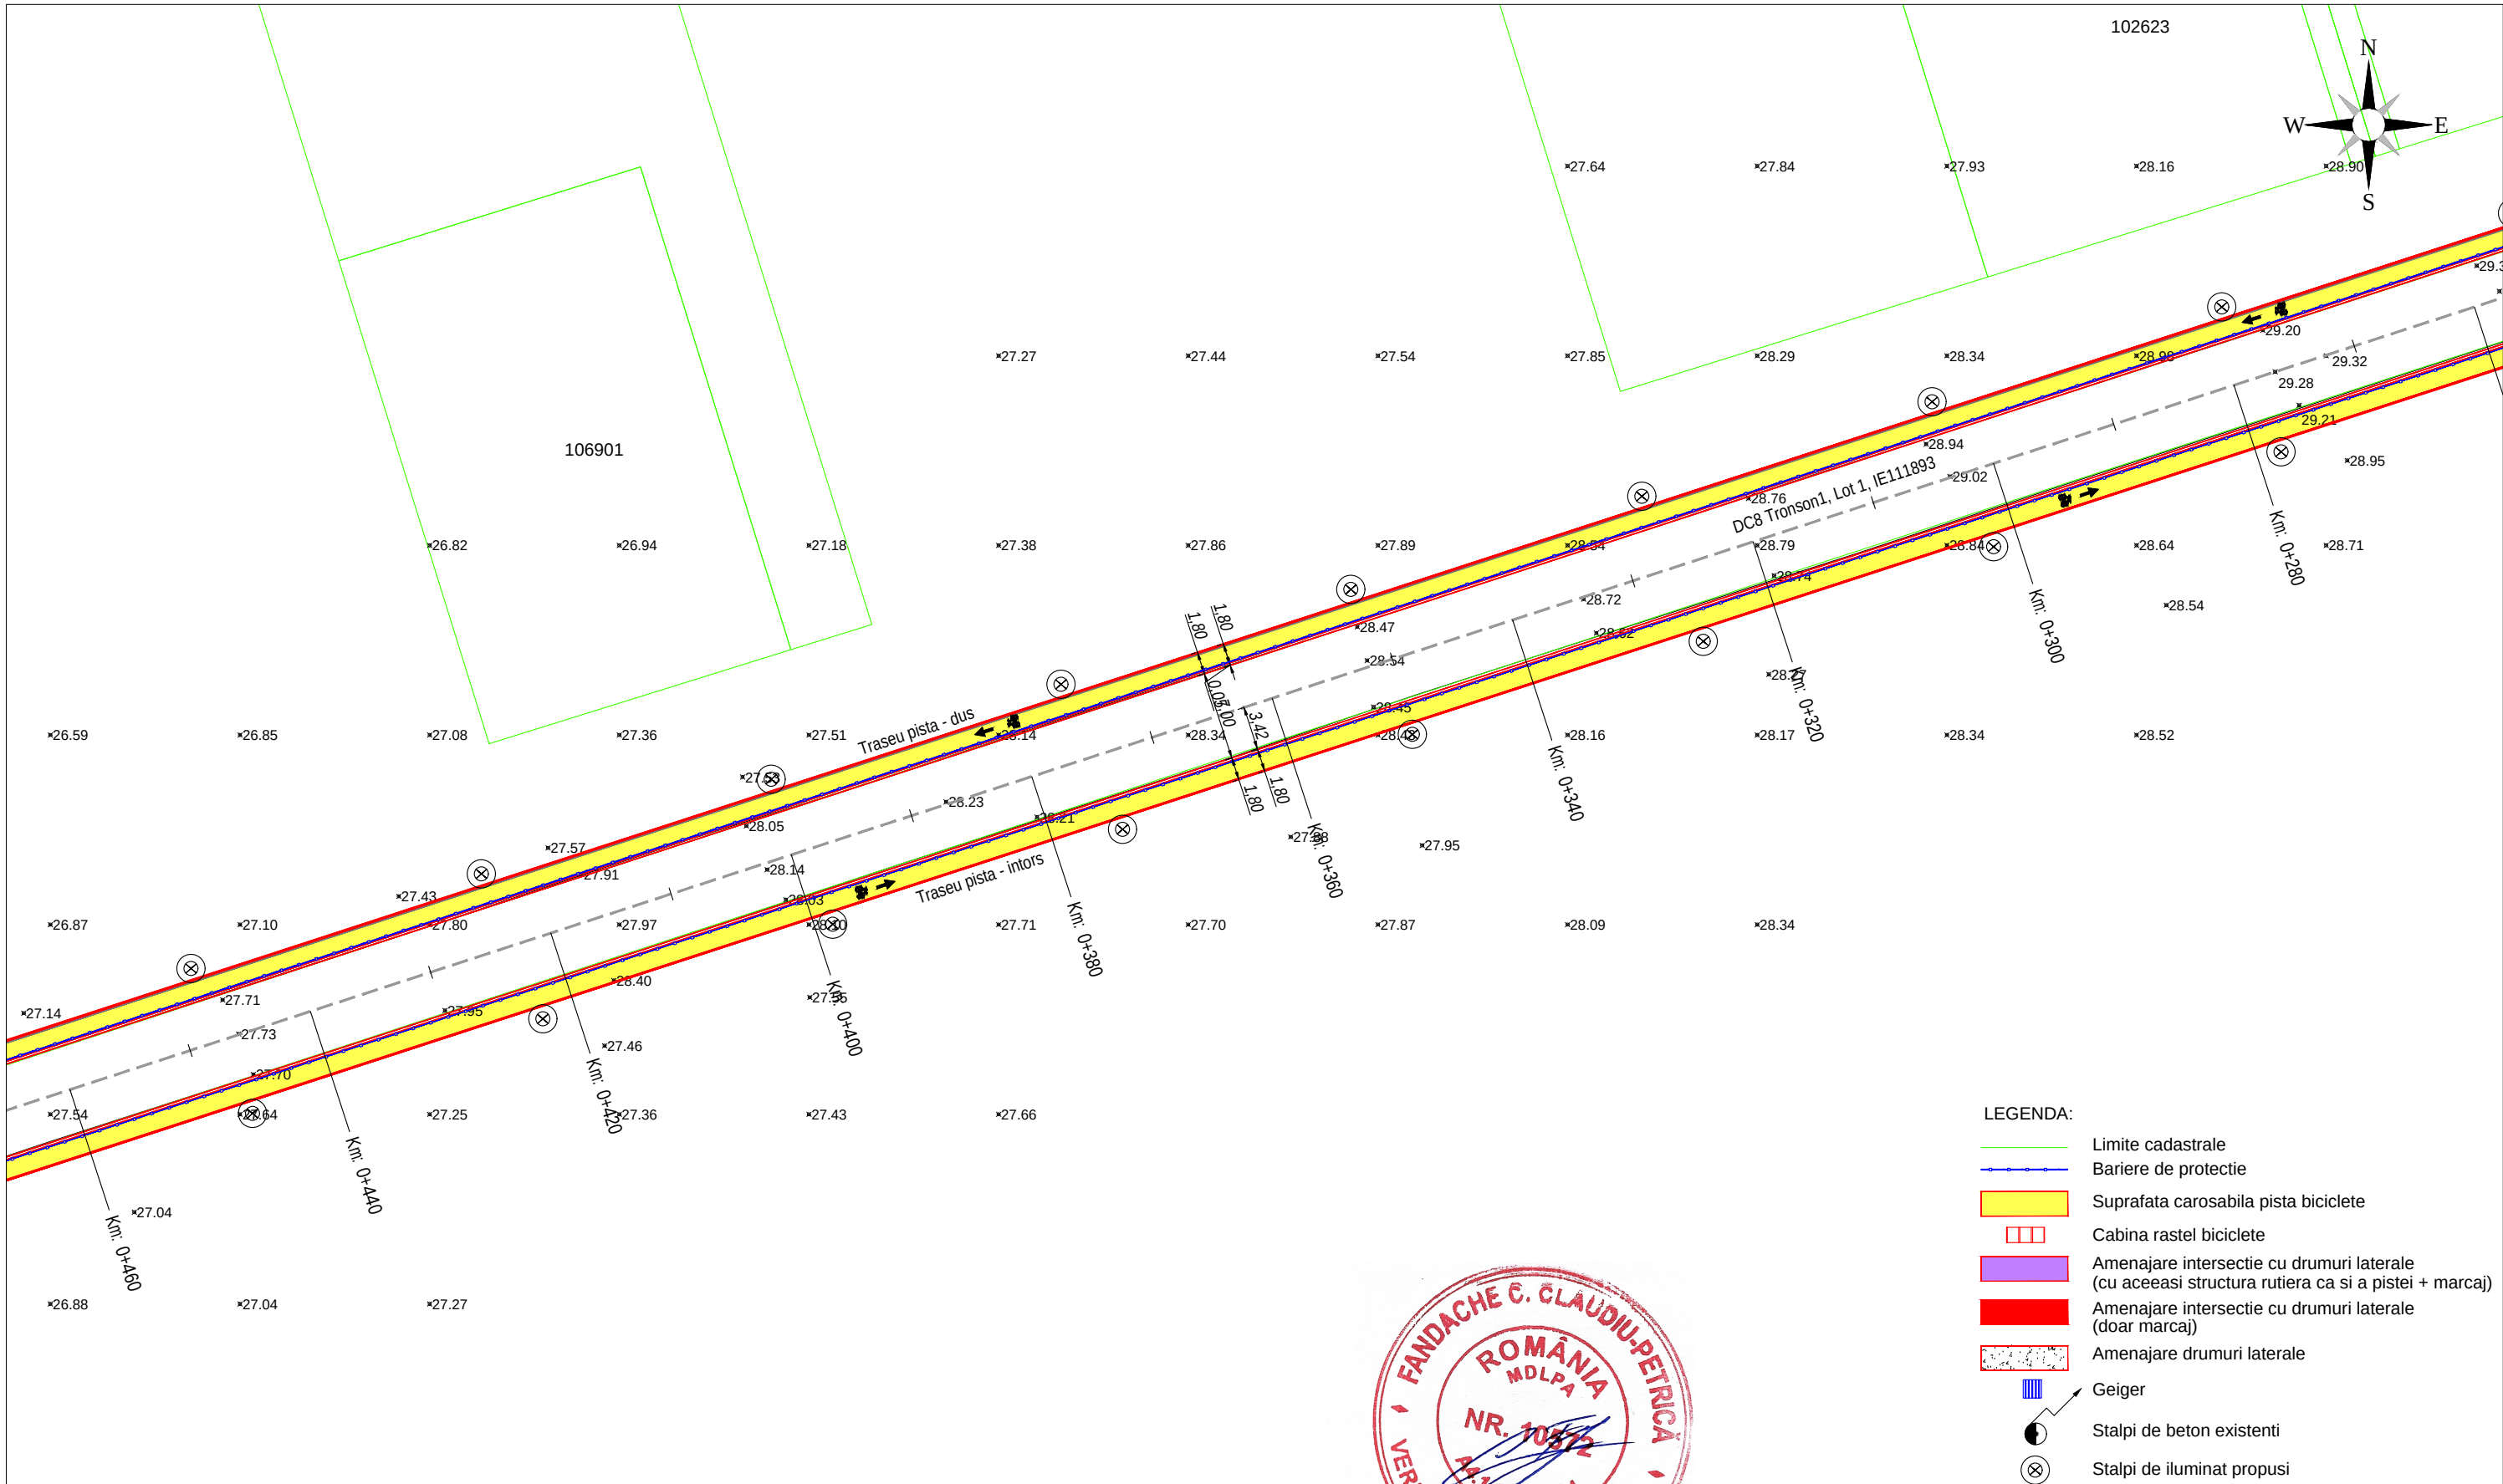



Verificator		Nume	Semnatura	Cerinta	Referat nr./data	
Proiectant:				Beneficiar: COMUNA LIMANU, JUDETUL CONSTANTA		Proiect nr. 242/2024
1ENGINEERING SRL • RO28725629 • J13/1567/2011 • CONSTANTA, B-DUL TOMIS, NR.143A						
				Scara 1:500	CONSTRUIRE PISTA PENTRU BICICLETA ADIACENTA DC8, LOCALITATEA LIMANU, JUDETUL CONSTANTA	Faza: P.T.+D.E.
Sef proiect	ing.Sorin PANA					
Proiectat	ing.Andreea ANTOHI			Data	PLAN DE SITUATIE PROPUA TRASEE PISTE BICICLETE	Plansa nr. Ps.01
Verificat	ing.Sorin PANA			mai 2024		

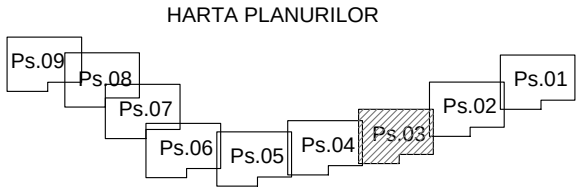


INGINER ATOR DE PROIECT					
Verificator	Nume	Semnatura	Cerinta	Referat nr./data	
Proiectant:			Beneficiar: <i>COMUNA LIMANU, JUDETUL CONSTANTA</i>		Proiect nr. 242/2024
1ENGINEERING 1ENGINEERING SRL • RO28725629 • J13/1567/2011 • CONSTANTA, B-DUL TOMIS, NR.143A					
			Scara 1:500	CONSTRUIRE PISTA PENTRU BICICLETA ADIACENTA DC8, LOCALITATEA LIMANU, JUDETUL CONSTANTA	Faza: P.T.+D.E.
Sef proiect	ing.Sorin PANA				
Proiectat	ing.Andreea ANTOHI		Data mai 2024	PLAN DE SITUATIE PROPUA TRASEE PISTE BICICLETE	Plansa nr. Ps.02
Verificat	ing.Sorin PANA				

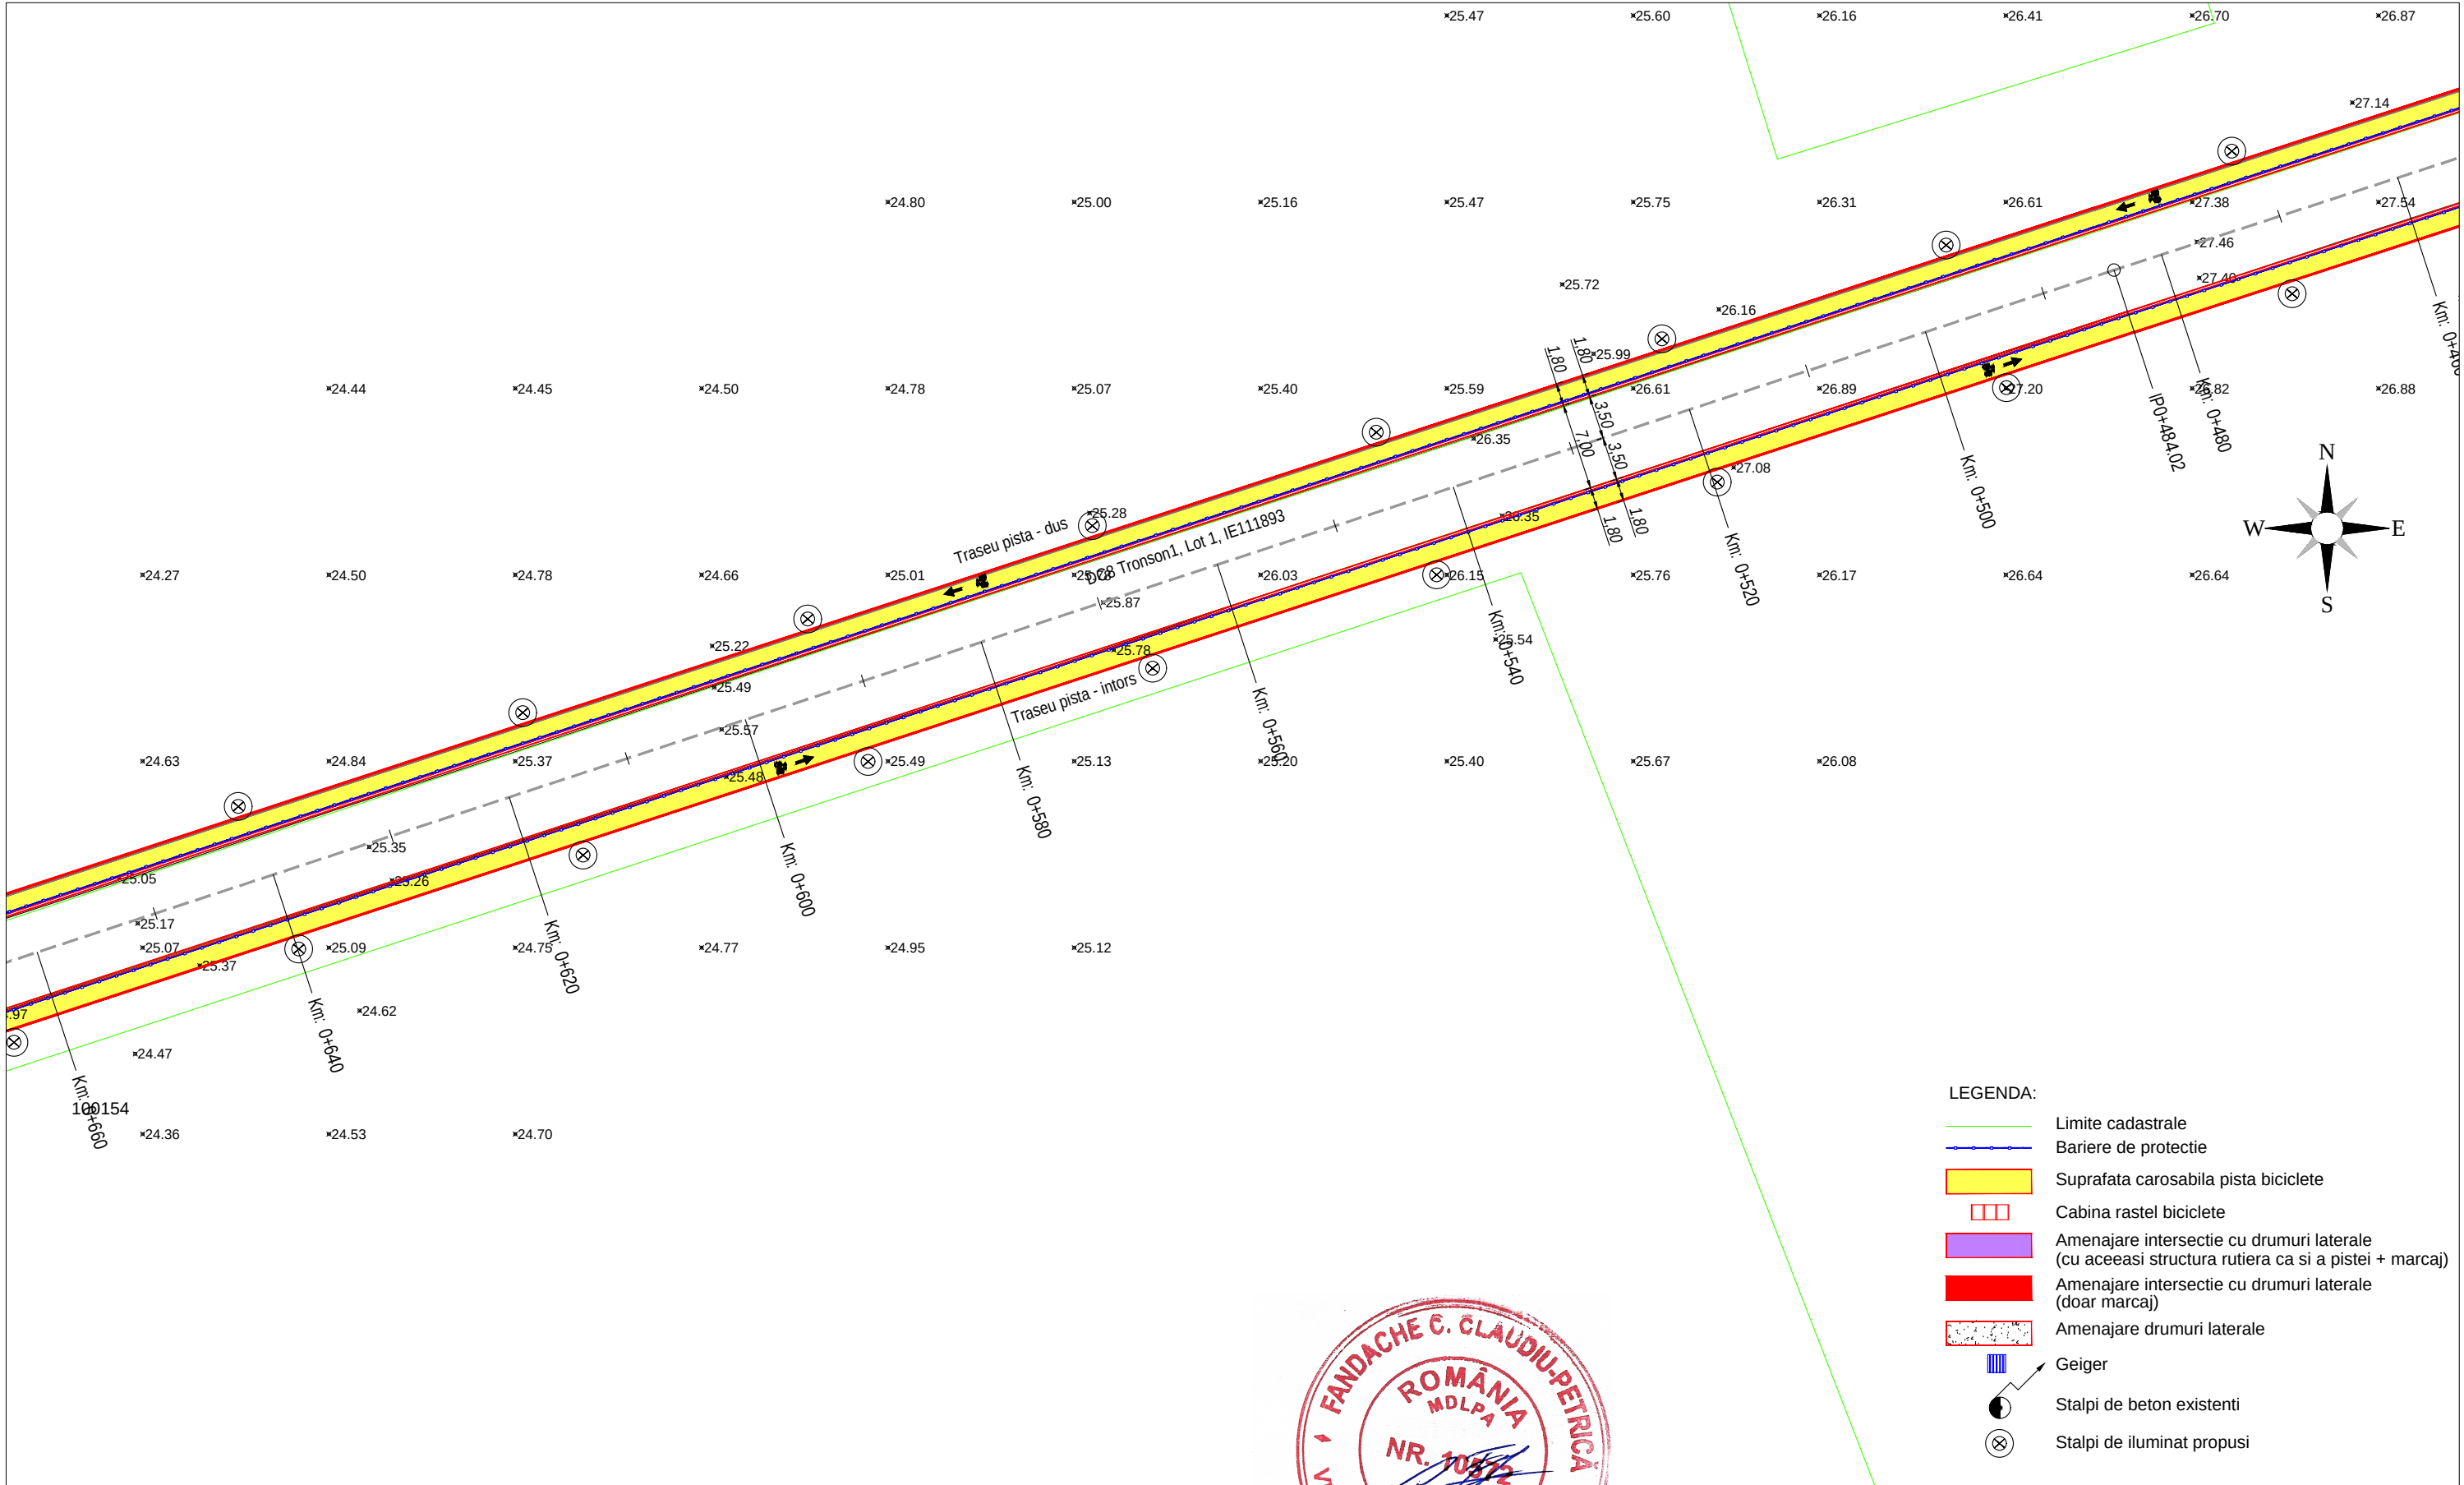

						
Verificator	Nume	Semnatura	Cerinta	Referat nr./data		
Proiectant	ENGINEERING			Beneficiar: <i>COMUNA LIMANU, JUDETUL CONSTANTA</i>		Proiect nr. 242/2024
1NGINEERING SRL • RO28725629 • J13/1567/2011 • CONSTANTA, B-DUL TOMIS, NR.143A						
			Scara 1:500	CONSTRUIRE PISTA PENTRU BICICLETA ADIACENTA DC8, LOCALITATEA LIMANU, JUDETUL CONSTANTA		Faza: P.T.+D.E.
Sef proiect	ing.Sorin PANA		Data mai 2024	PLAN DE SITUATIE PROPUA TRASEE PISTE BICICLETE		Plansa nr. Ps.03
Proiectat	ing.Andreea ANTOHI					
Verificat	ing.Sorin PANA					

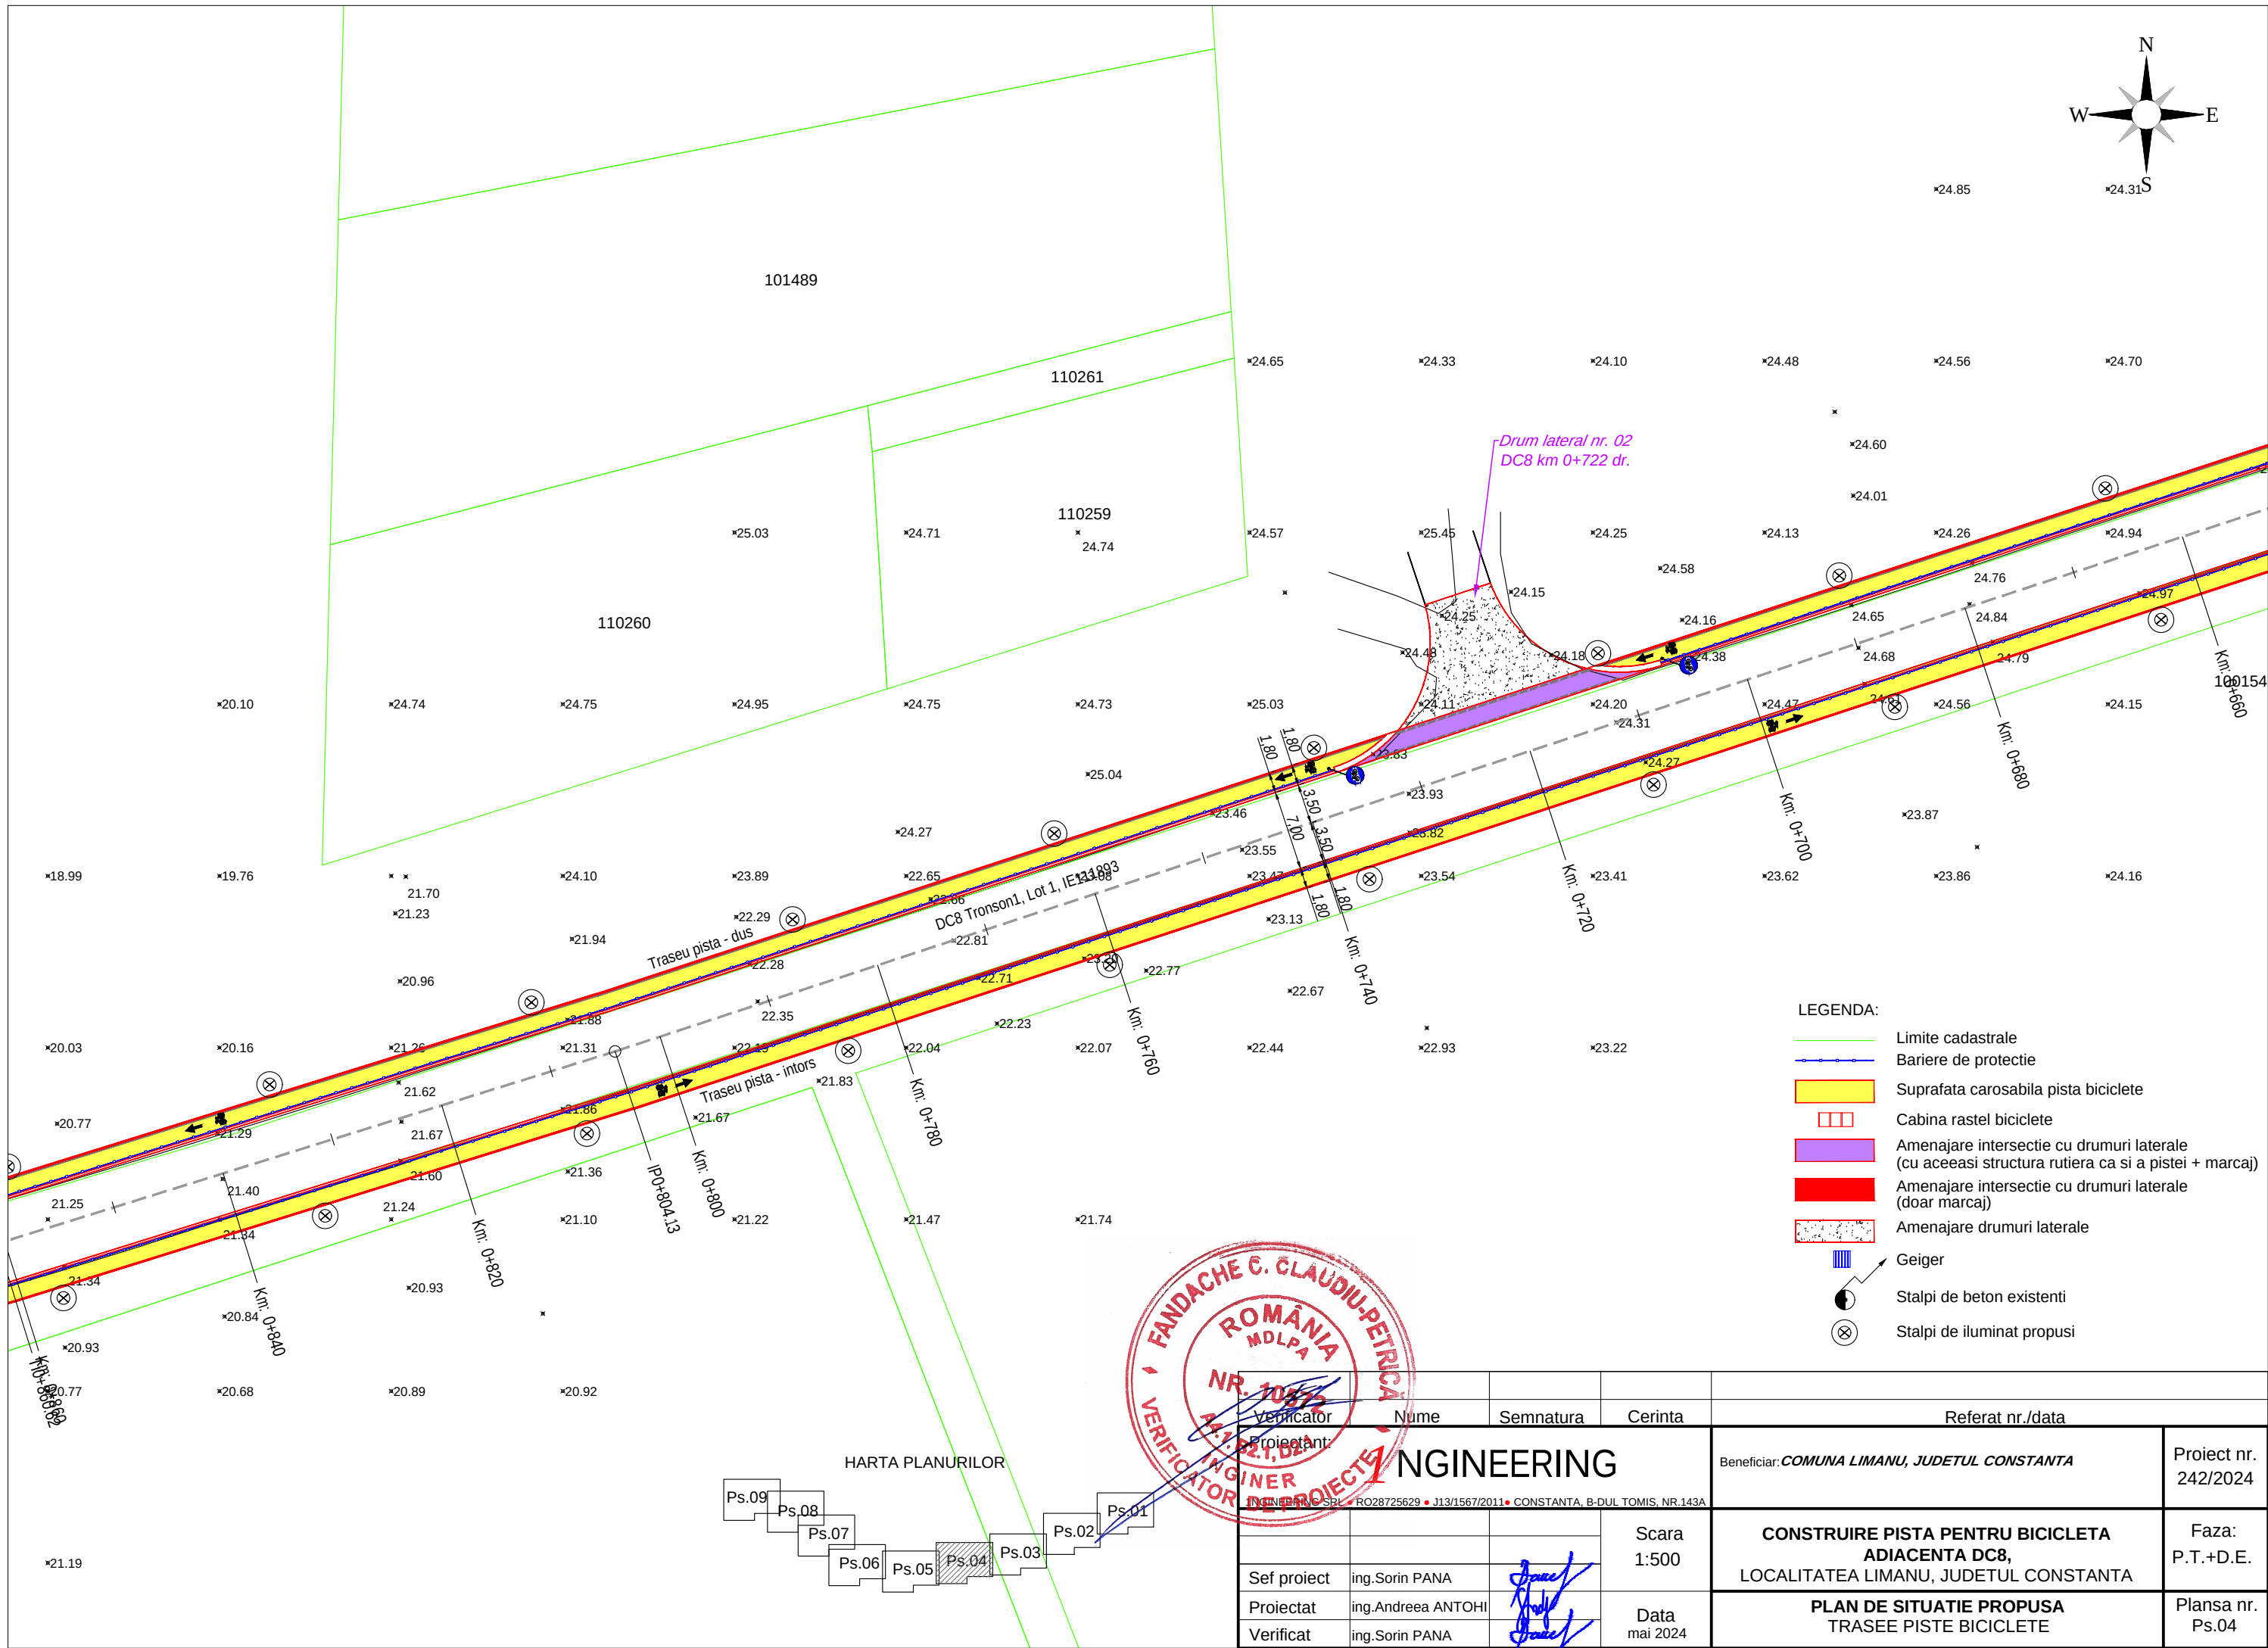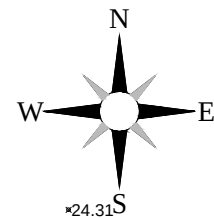

HARTA PLANURILOR

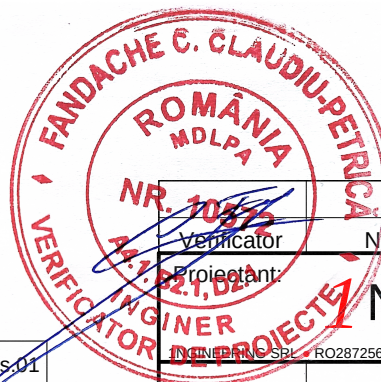


Verificator		Nume	Semnatura	Cerinta	Referat nr./data	
Proiectant:					Beneficiar: <i>COMUNA LIMANU, JUDETUL CONSTANTA</i>	Proiect nr. 242/2024
ENGINEERING						
INGINEER SRL RO28725629 • J13/1567/2011 • CONSTANTA, B-DUL TOMIS, NR.143A						
				Scara 1:500	CONSTRUIRE PISTA PENTRU BICICLETA ADIACENTA DC8, LOCALITATEA LIMANU, JUDETUL CONSTANTA	Faza: P.T.+D.E.
Sef proiect	ing.Sorin PANA					
Proiectat	ing.Andreea ANTOHI			Data	PLAN DE SITUATIE PROPUA TRASEE PISTE BICICLETE	Plansa nr. Ps.04
Verificat	ing.Sorin PANA			mai 2024		





-

HARTA PLANURILOR

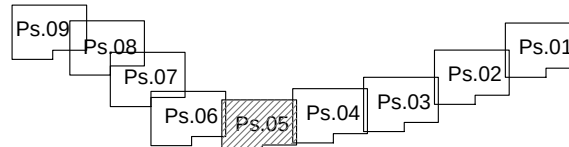


Verificator	Nume	Semnatura	Compara	Referat nr./data	
Proiectant:			Beneficiar: COMUNA LIMANU, JUDETUL CONSTANTA		Proiect nr. 242/2024
1ENGINEERING SRL • RO28725629 • J13/1567/2011 • CONSTANTA, B-DUL TOMIS, NR.143A					
			Scara 1:500	CONSTRUIRE PISTA PENTRU BICICLETA ADIACENTA DC8, LOCALITATEA LIMANU, JUDETUL CONSTANTA	Faza: P.T.+D.E.
Sef proiect	ing.Sorin PANA				
Proiectat	ing.Andreea ANTOHI				
Verificat	ing.Sorin PANA		Data mai 2024	PLAN DE SITUATIE PROPUA TRASEE PISTE BICICLETE	Plansa nr. Ps.05

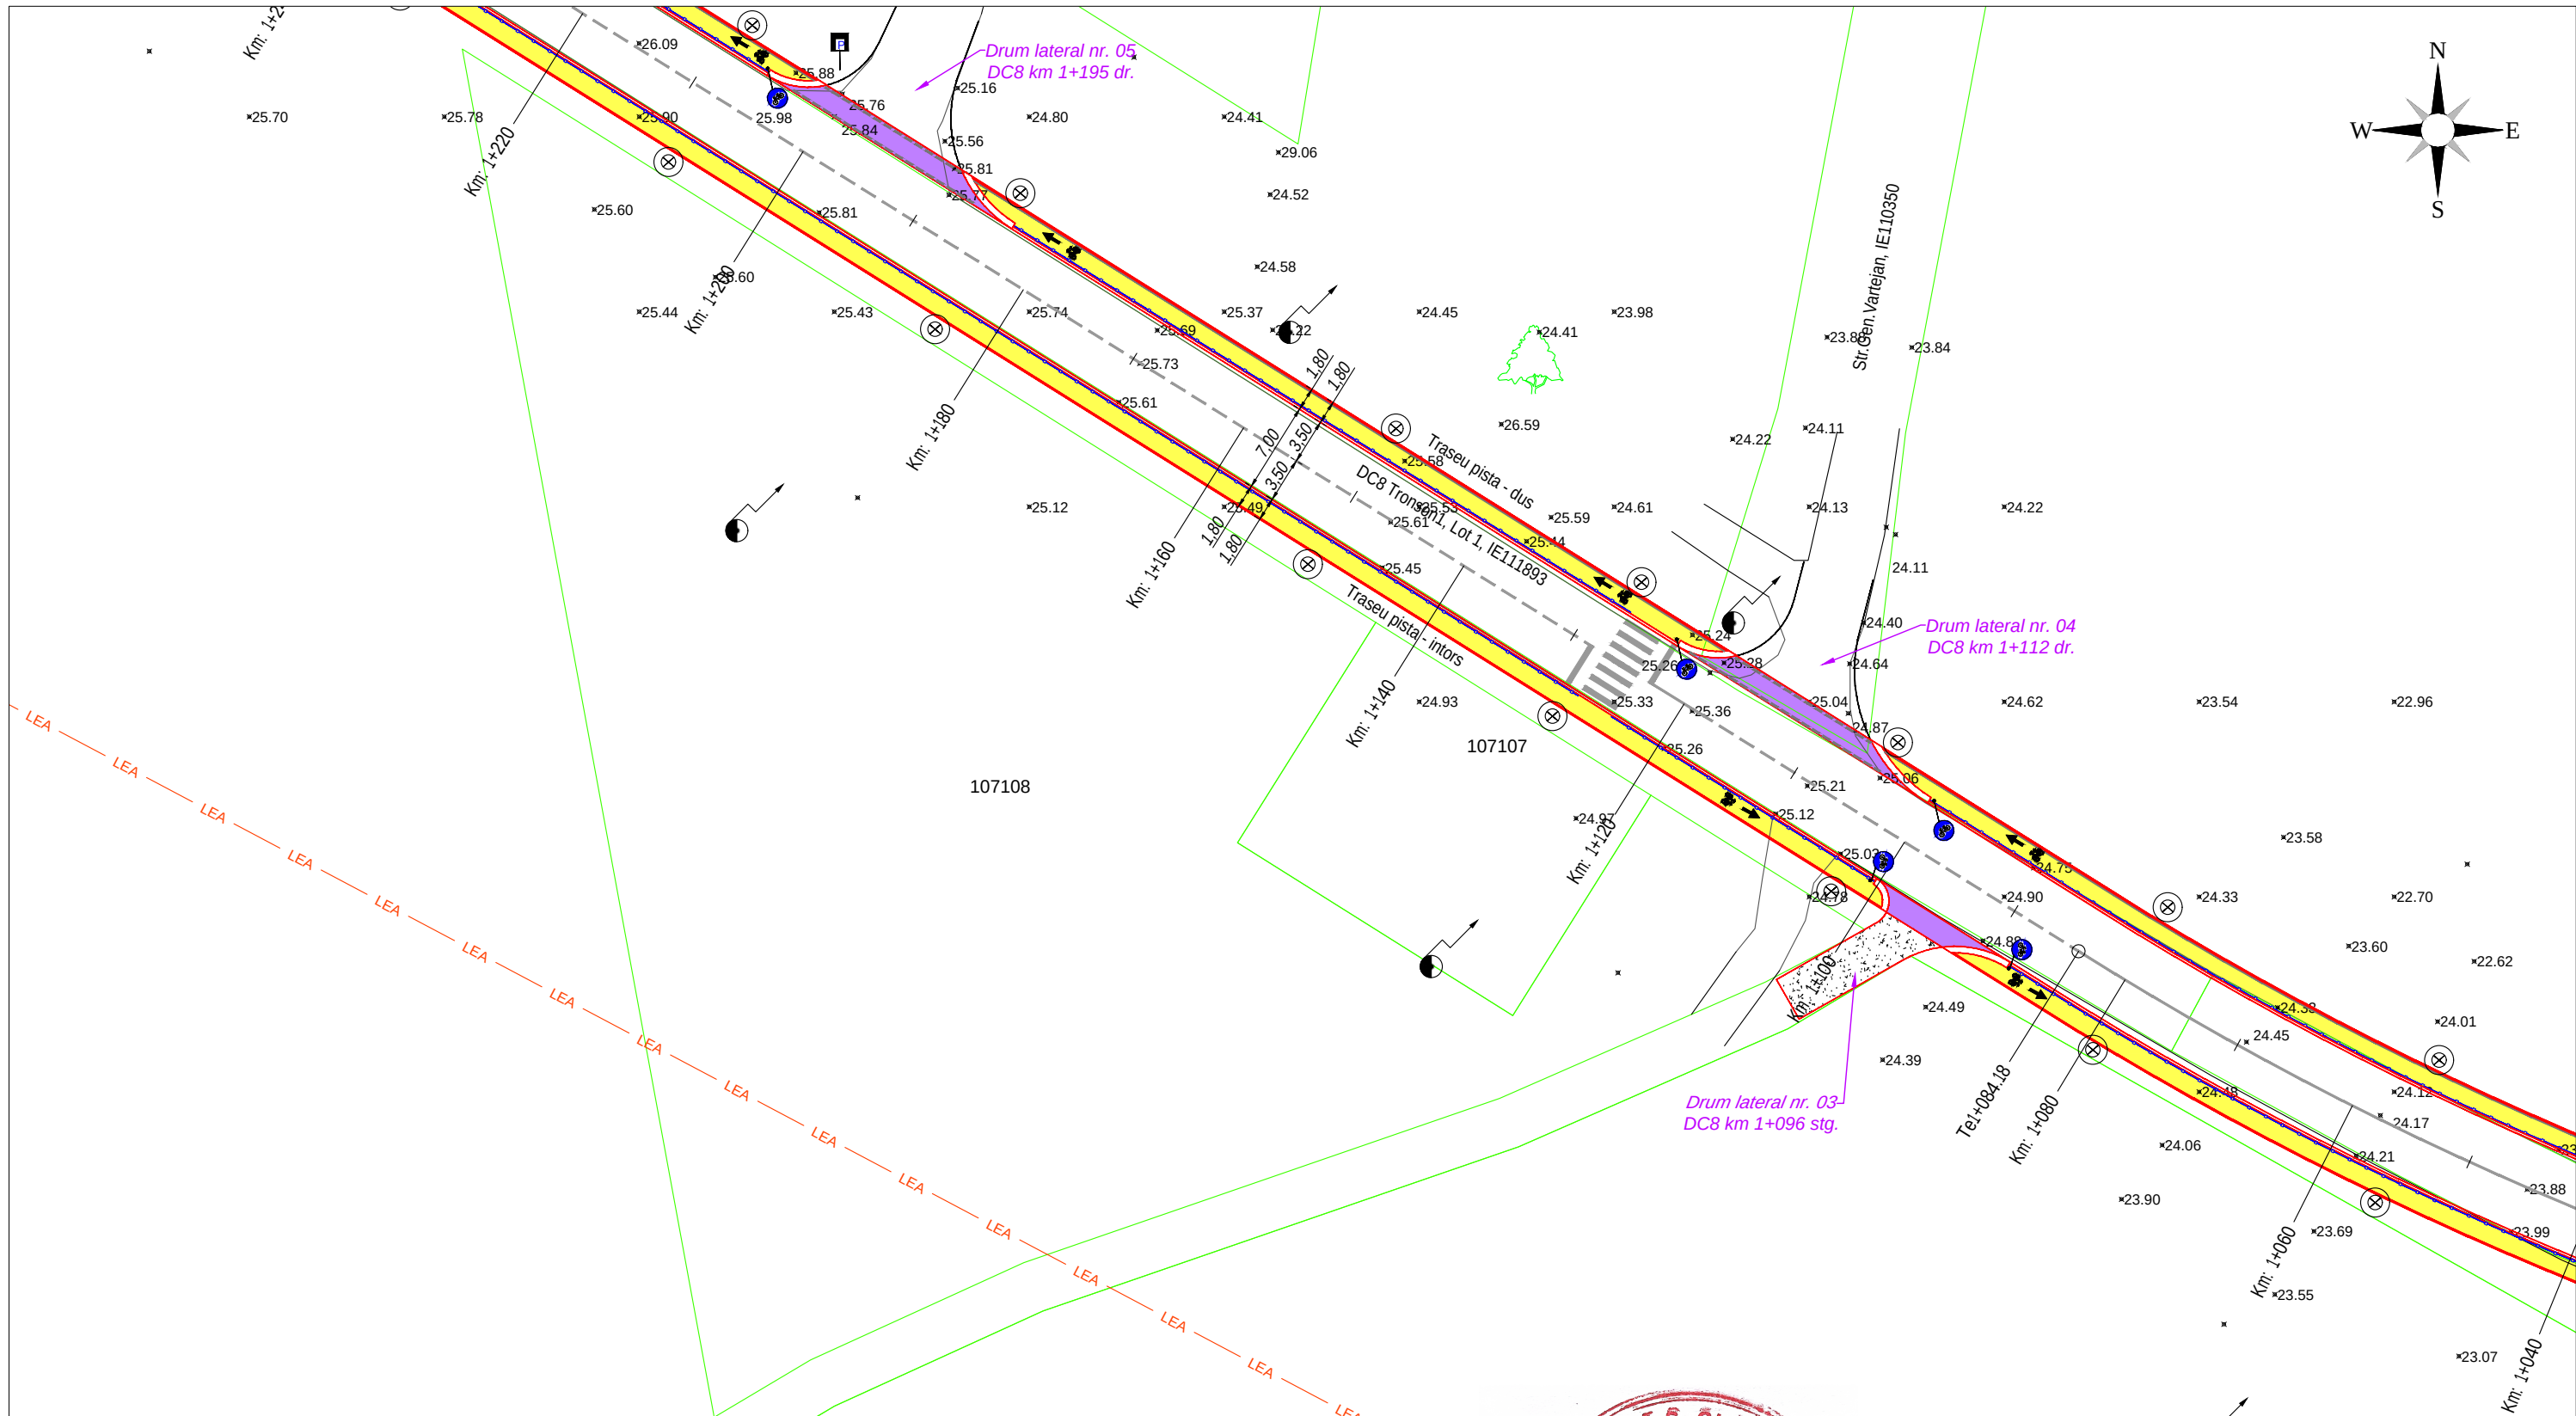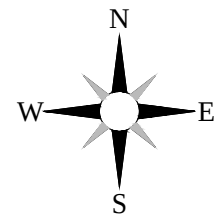


LEGENDA:



- Limite cadastrale
- Bariere de protectie
- Suprafata carosabila pista biciclete
- Cabina rastel biciclete
- Amenajare intersectie cu drumuri laterale (cu aceeasi structura rutiera ca si a pistei + marcaj)
- Amenajare intersectie cu drumuri laterale (doar marcaj)
- Amenajare drumuri laterale
- Geiger
- Stalpi de beton existenti
- Stalpi de iluminat propusi

HARTA PLANURILOR

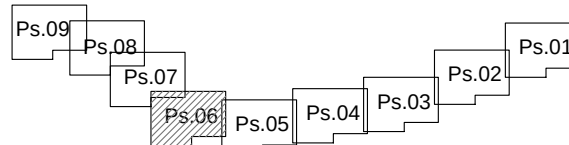


Verificator			Referat nr./data	
Proiectant:			Beneficiar: COMUNA LIMANU, JUDETUL CONSTANTA	Proiect nr. 242/2024
1ENGINEERING SRL • RO28725629 • J1841567/2011 • CONSTANTA, B-DUL TOMIS, NR.143A			CONSTRUIRE PISTA PENTRU BICICLETA ADIACENTA DC8, LOCALITATEA LIMANU, JUDETUL CONSTANTA	Faza: P.T.+D.E.
Sef proiect	ing.Sorin PANA			Plansa nr. Ps.06
Proiectat	ing.Andreea ANTOHI		PLAN DE SITUATIE PROPUA TRASEE PISTE BICICLETE	
Verificat	ing.Sorin PANA		Data mai 2024	

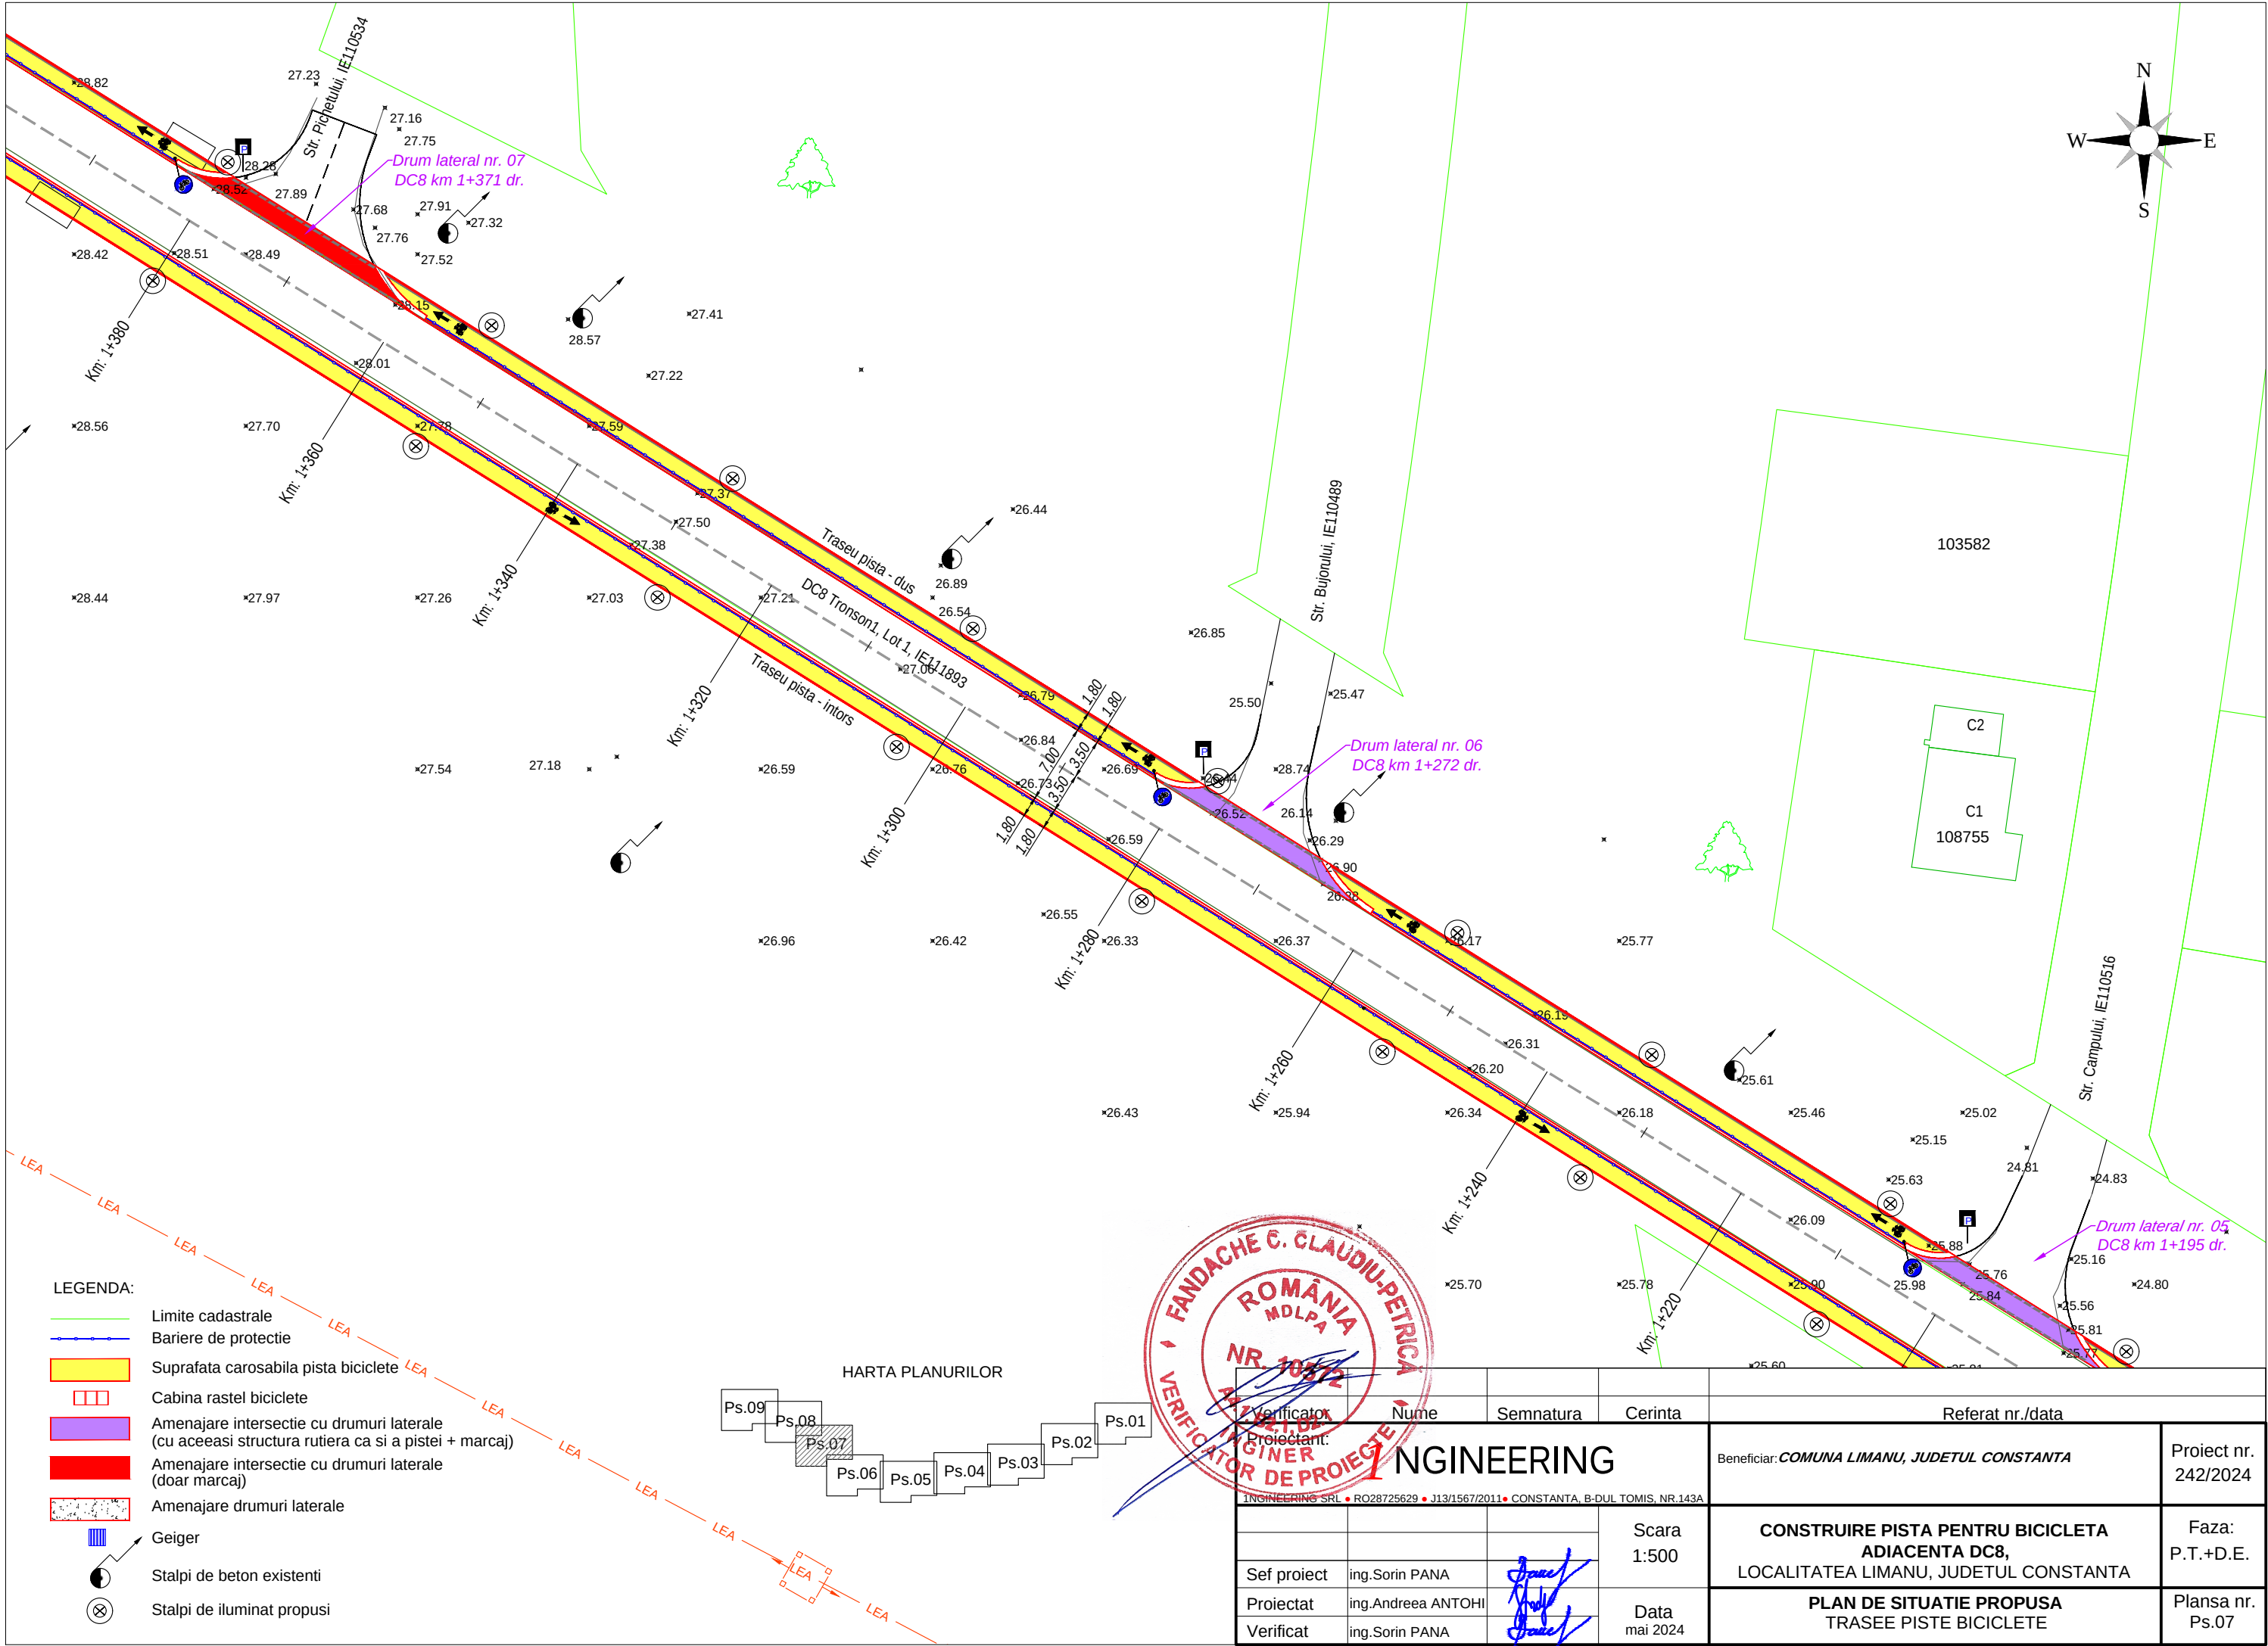

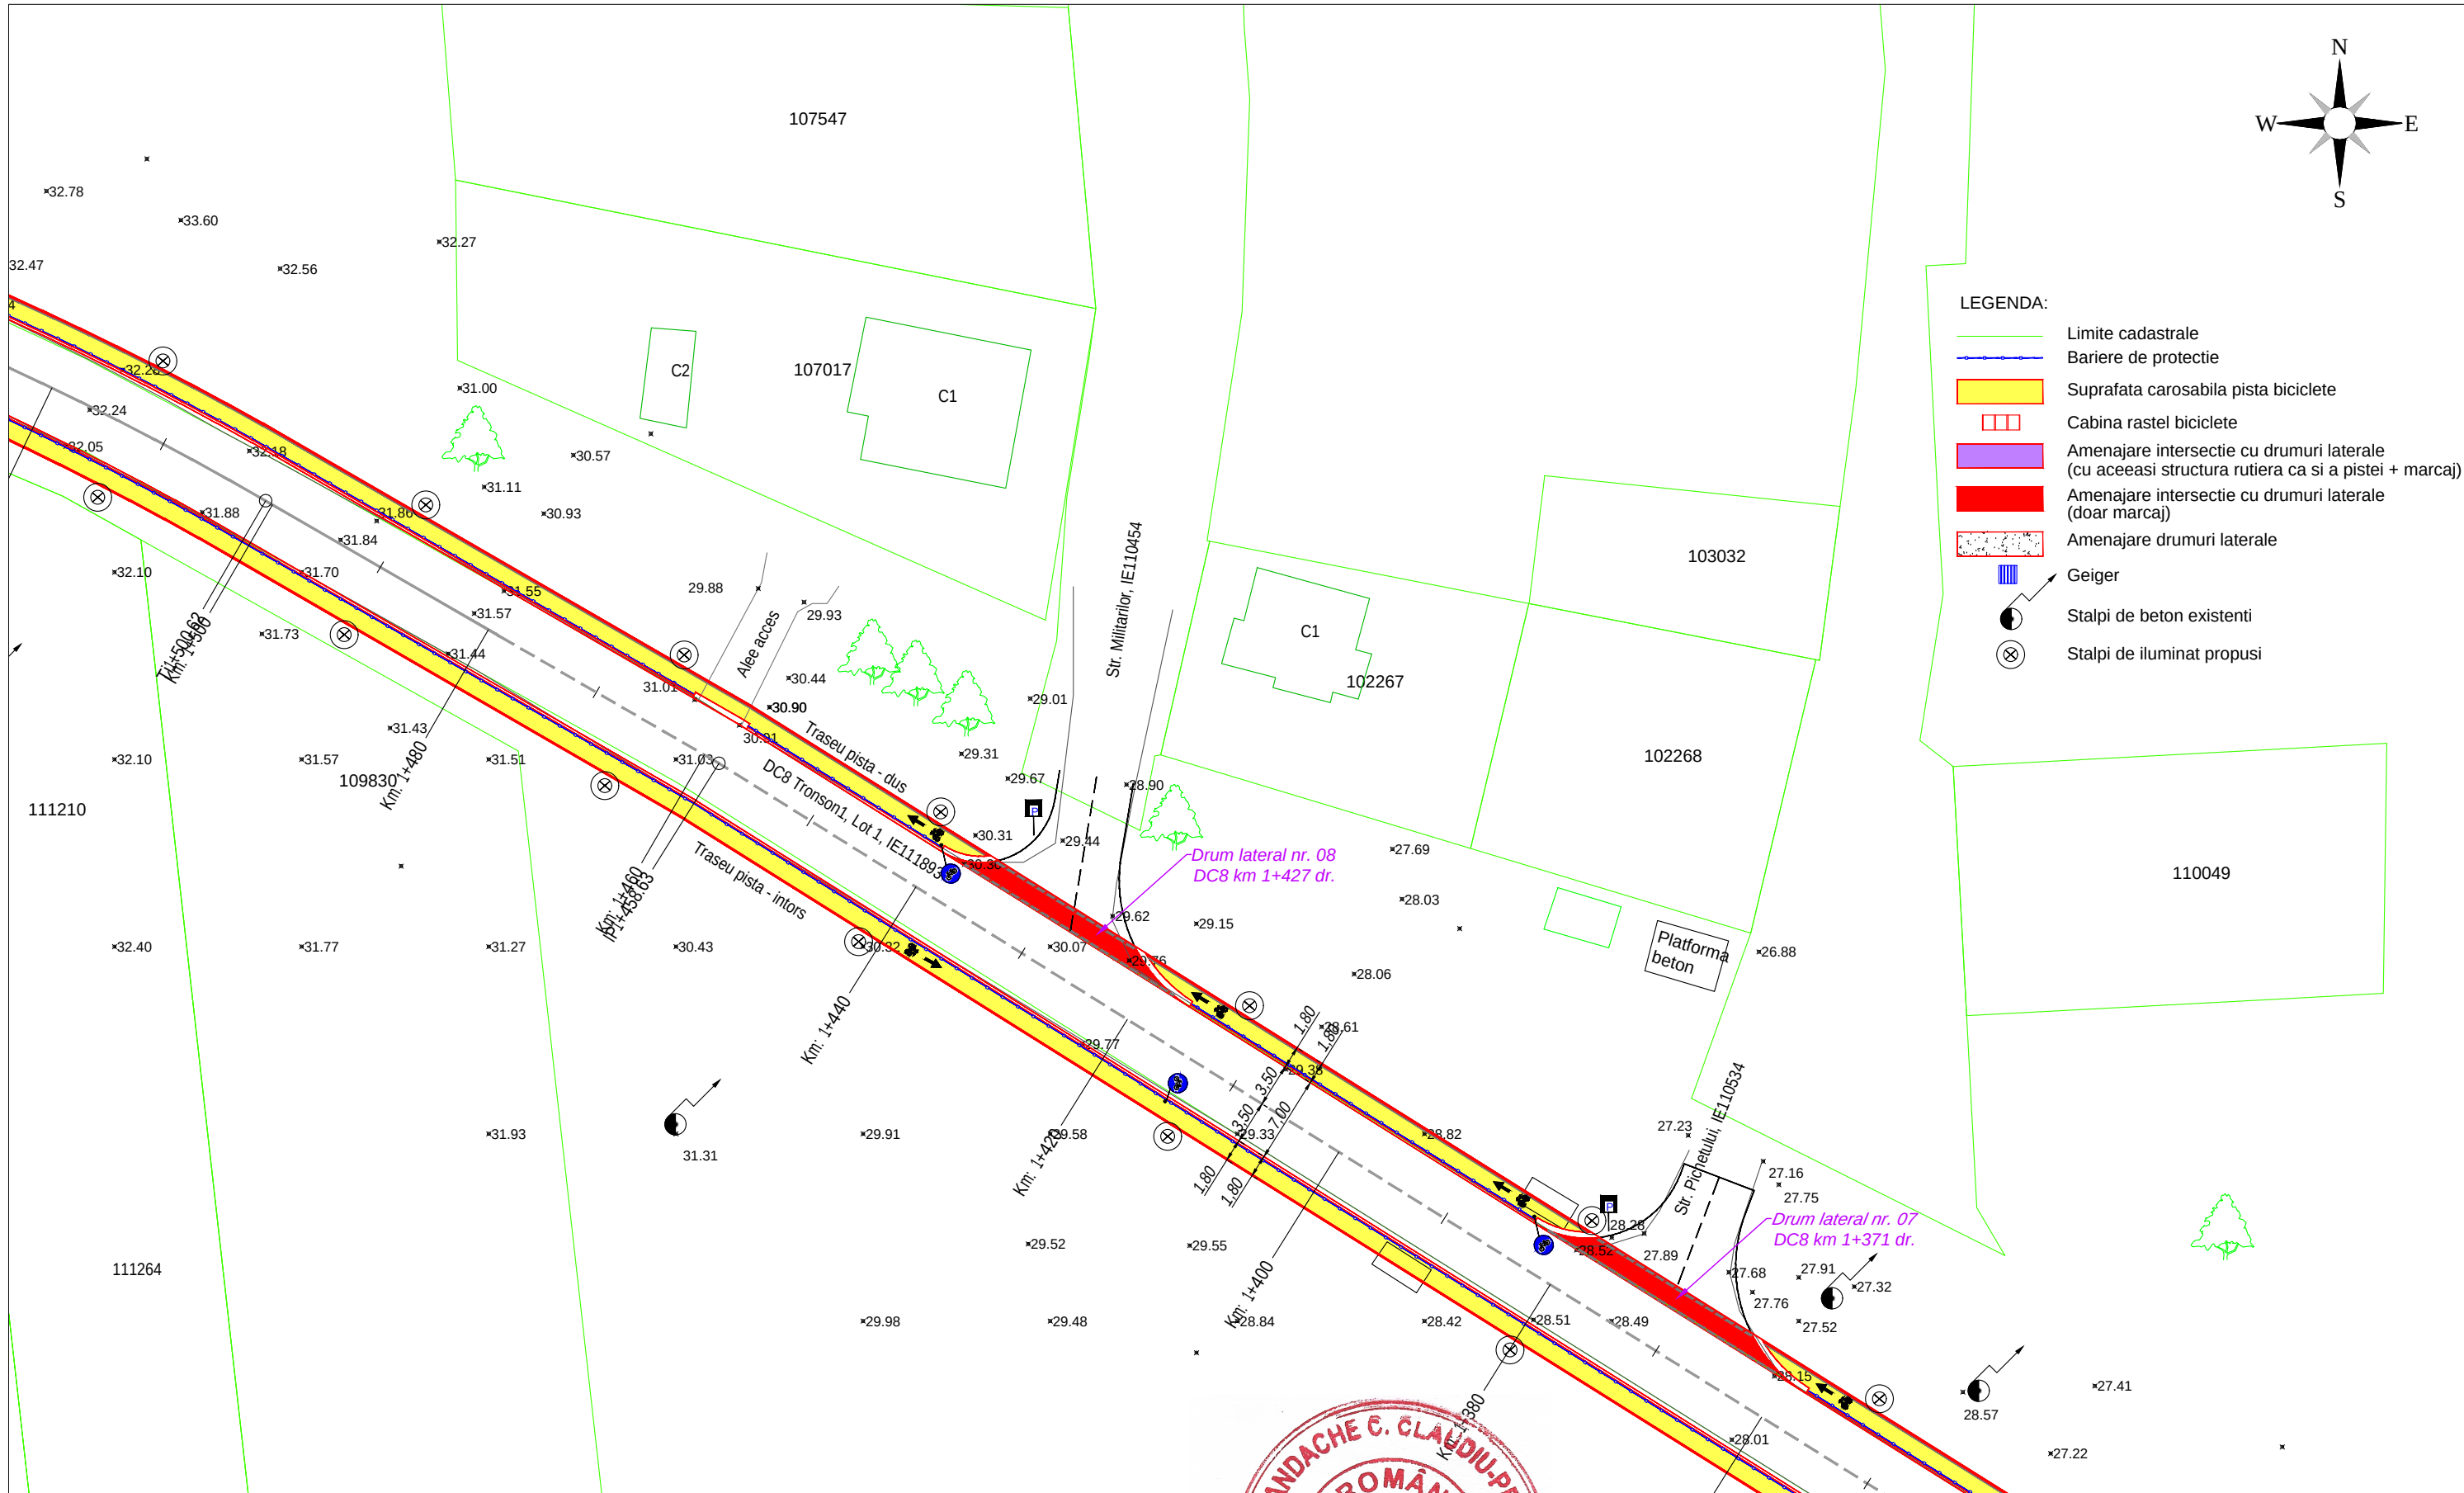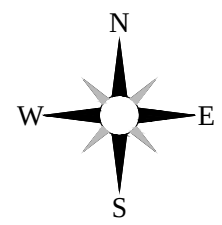



- LEGENDA:
- Limite cadastrale
 - Bariere de protectie
 - Suprafata carosabila pista biciclete
 - Cabina rastel biciclete
 - Amenajare intersectie cu drumuri laterale (cu aceeaasi structura rutiera ca si a pistei + marcaj)
 - Amenajare intersectie cu drumuri laterale (doar marcaj)
 - Amenajare drumuri laterale
 - Geiger
 - Stalpi de beton existenti
 - Stalpi de iluminat propusi

HARTA PLANURILOR

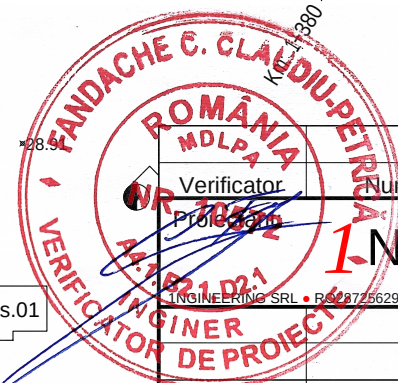


Verificator	Nume	Semnatura	Cerinta	Referat nr./data	
Verificat	ing.Sorin PANA			Beneficiar: COMUNA LIMANU, JUDETUL CONSTANTA	Proiect nr. 242/2024
Proiectat	ing.Andreea ANTOHI			CONSTRUIRE PISTA PENTRU BICICLETA ADIACENTA DC8, LOCALITATEA LIMANU, JUDETUL CONSTANTA	Faza: P.T.+D.E.
Sef proiect	ing.Sorin PANA		Scara 1:500		Planșa nr. Ps.08
			Data mai 2024	PLAN DE SITUATIE PROPUȘA TRASEE PISTE BICICLETE	

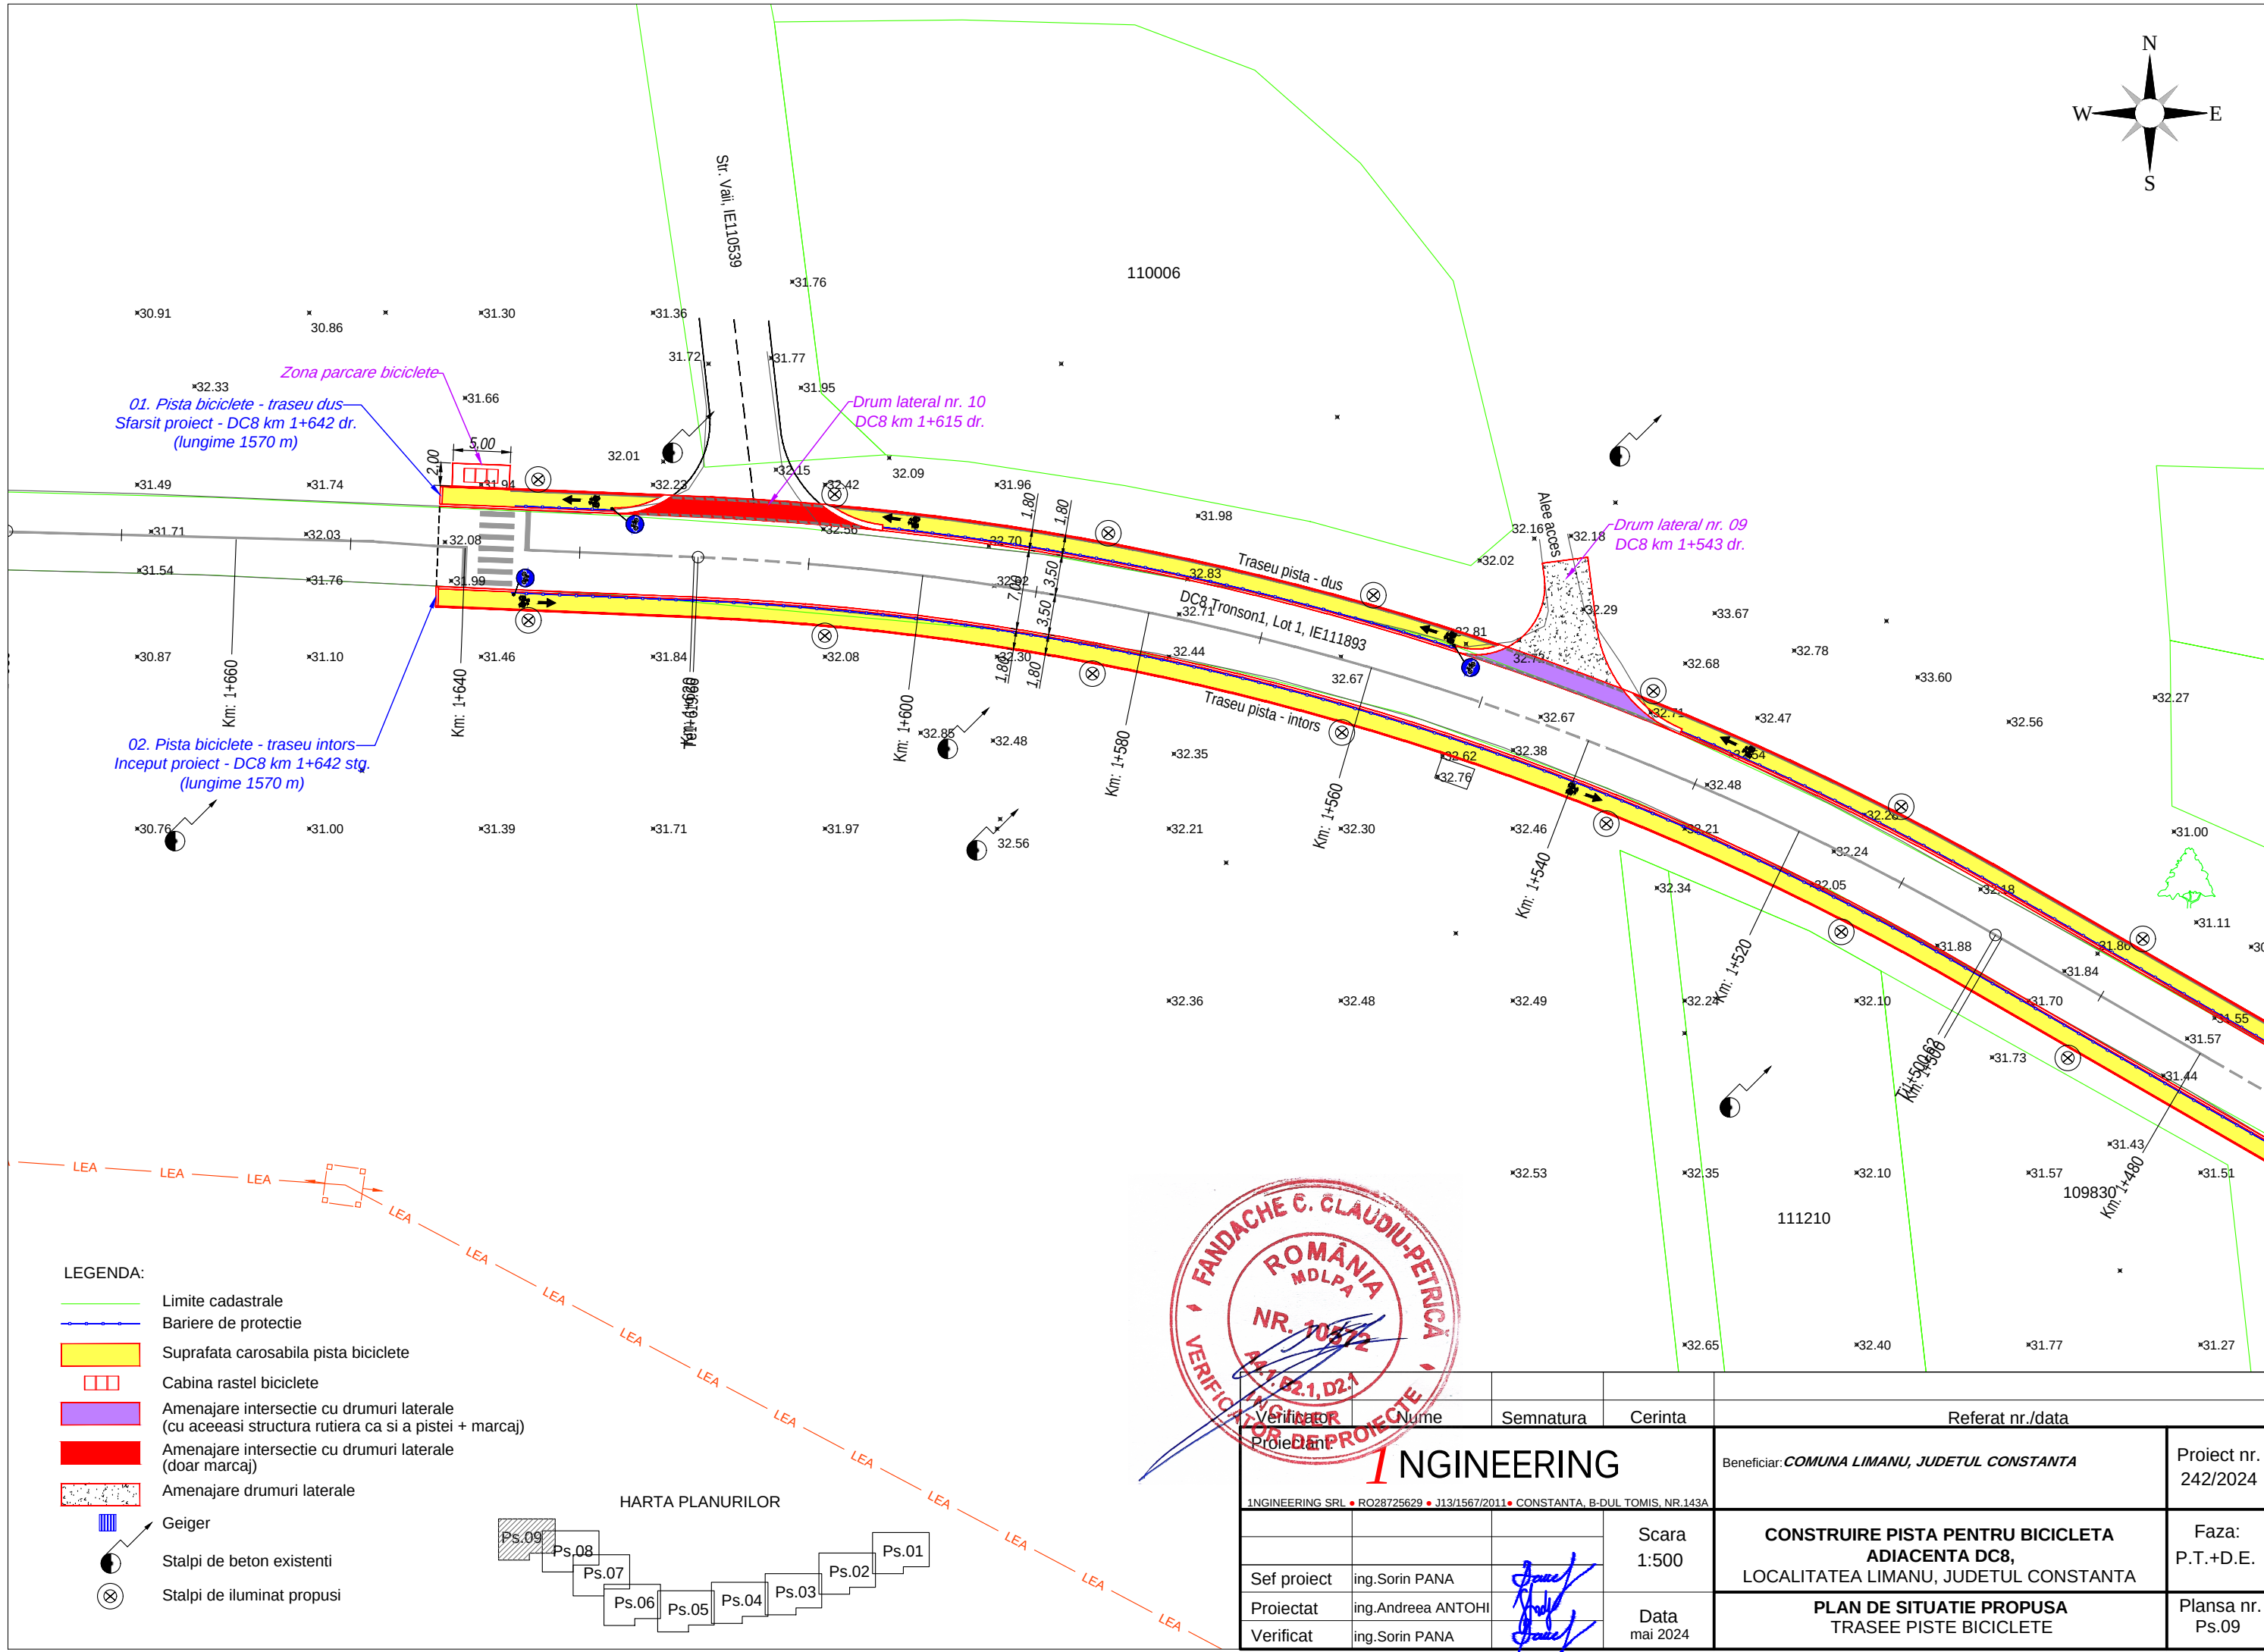

 	Limite cadastrale
	Bariere de protectie
	Suprafata carosabila pista biciclete
	Cabina rastel biciclete
	Amenajare intersectie cu drumuri laterale (cu aceeasi structura rutiera ca si a pistei + marcaj)
	Amenajare intersectie cu drumuri laterale (doar marcaj)
	Amenajare drumuri laterale
	Geiger
	Stalpi de beton existenti
	Stalpi de iluminat propusi

A diagram showing a sequence of papers from Ps.09 to Ps.01. The papers are represented as boxes arranged in a descending staircase pattern from left to right. Ps.09 is the leftmost box and is filled with diagonal hatching. Ps.08 is to its right and slightly lower. Ps.07 is further right and lower. Ps.06 is further right and lower. Ps.05 is further right and lower. Ps.04 is further right and lower. Ps.03 is further right and lower. Ps.02 is further right and lower. Ps.01 is the rightmost box and is slightly higher than Ps.02.

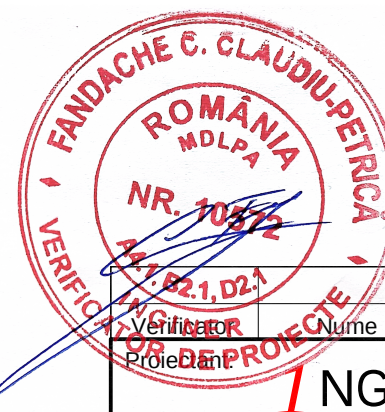

Verificator Proiectant	Nume	Semnatura	Cerinta	Referat nr./data
			Beneficiar: COMUNA LIMANU, JUDETUL CONSTANTA	Proiect nr. 242/2024
IENGINEERING SRL • RO28725629 • J13/1567/2011 • CONSTANTA, B-DUL TOMIS, NR.143A				
			Scara 1:500	CONSTRUIRE PISTA PENTRU BICICLETA ADIACENTA DC8, LOCALITATEA LIMANU, JUDETUL CONSTANTA
Sef proiect	ing.Sorin PANA		Data mai 2024	PLAN DE SITUATIE PROPUSA TRASEE PISTE BICICLETE
Proiectat	ing.Andreea ANTOHI			
Verificat	ing.Sorin PANA			
				Faza: P.T.+D.E.
				Plansa nr. Ps.09