



Schema monofilara tablou electric general TEG

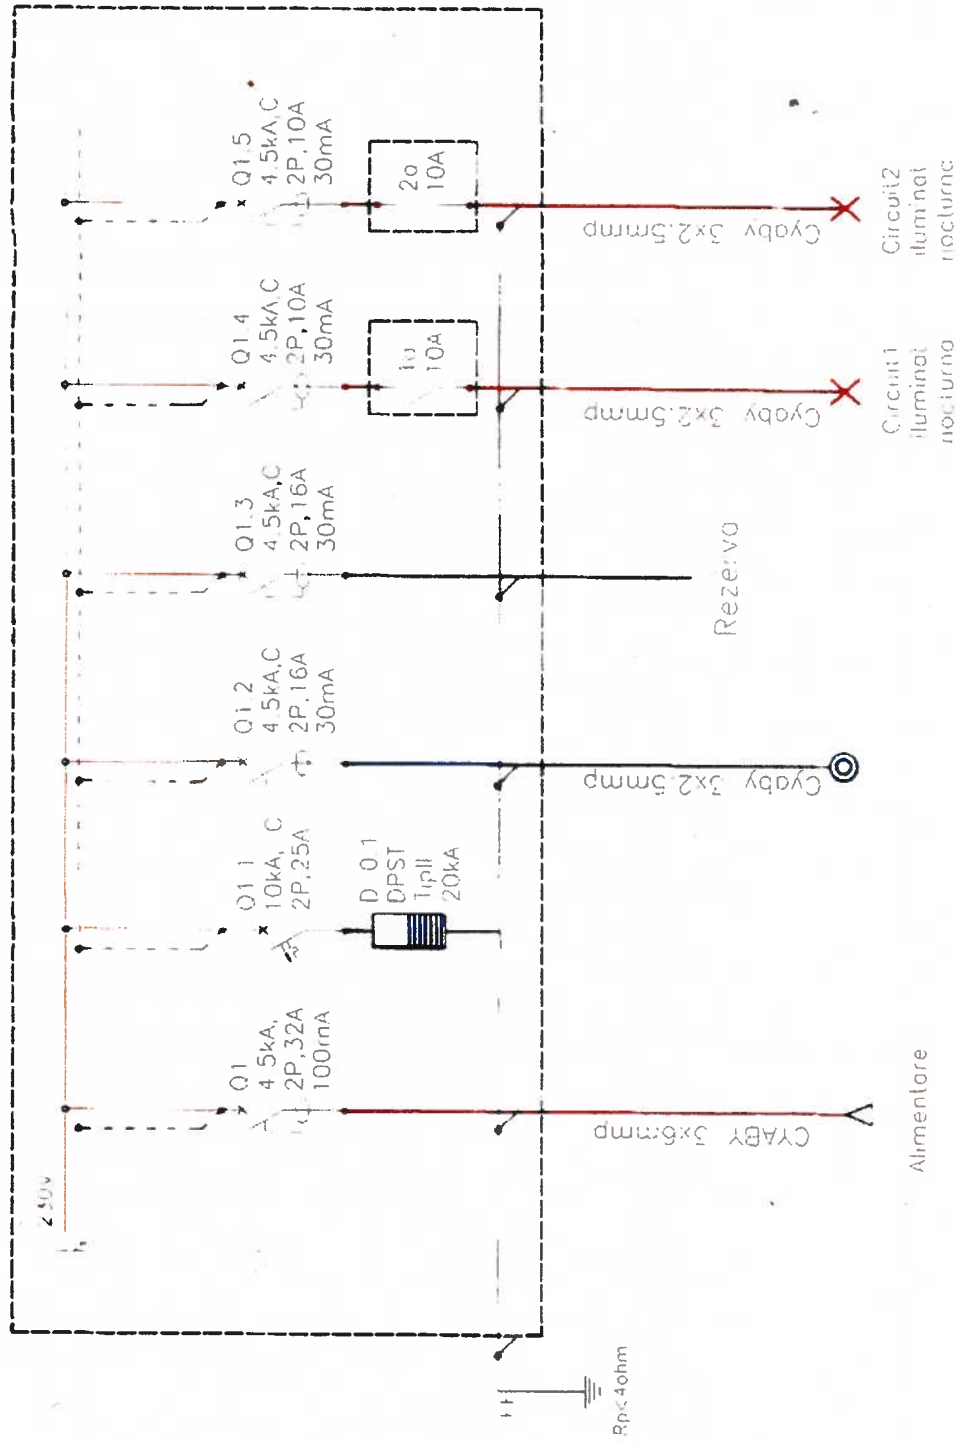


Denumire Circuit:	Alimentare	Descarcator supratensiune	Cp1	Rezerva	Cil.1	Cil.2
Putere P _i /P _a [kW]:	4.9/4.1	Tip2 nivel protectie III+IV U _{in} = 230V I _n = 20VA	2/1.2	2	0.45	0.45
Intensitate [A]:	19.81		5.8	9.66	2.17	2.17
Tip Cablu/Conductor:	CYABY		CyaBy	CyaBy	CYABY	CYABY
Sectionie [mmp]:	3x6		3x2.5	3x2.5	3x2.5	3x2.5
Caracteristici intrinseci	2P,32A,100mA		2P,16A,30mA	2P,16A,30mA	2P,16A,30mA	2P,10A,30mA
Mod montare:	Ingrapat		Apurent	Apurent	Apurent	Apurent
Destinatie/Incapere:	TEG		TEG	TEG	TEG	TEG

Detaliu tablou electric general TEG

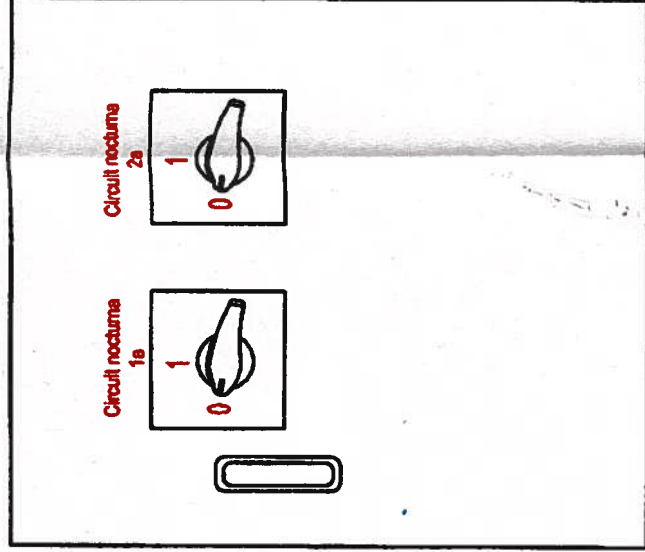

Detaliu tablou electric general TEG

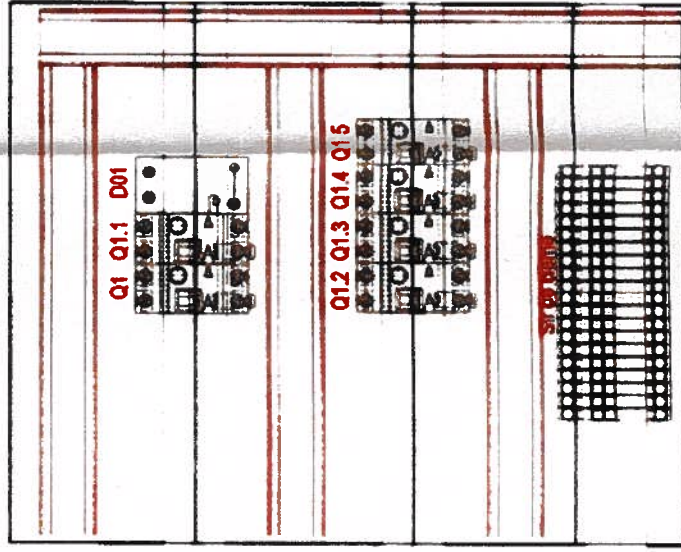

VERIFICATOR/ EXPERT	NUME	SEMNATURA	REFERAT/EXPERTIZA NR./DATA	PR. nr.
PROIECTANT GENERAL	Atlas Sport	SEMNATURA	COMUNA LIMANU, JUDETUL CONSTANTA	55/2026
	CF: RO 31806785 J 7647471	SEMNATURA	adresa: sat Limanu, com. Limanu, Str. Cordonului 32, jud. Constanta	
	Str. Voiniceniilor, Nr. 42, Tel: 0241 510024	SEMNATURA		
	Tel/Mob: 0265312123 03497	SEMNATURA		
	Emisib@e-mail@atlas-sport.ro	SEMNATURA		
SPECIFICATIE	NUME	SEMNATURA	AMENAJARE TEREN MINIFOTBAL IN LOCALITATEA LIMANU	F 828
SEF PROIECT		SEMNATURA	Amplasament: jud. Constanta, comuna Limanu, sat Limanu, Post-Limanu Trup 2	D.T.A.C
PROIECTAT		SEMNATURA	C.F. 110042, Nr. CAD 110042	P.T.
DESEINAT		SEMNATURA	Titlu planșă:	Pl. nr
		SEMNATURA	Instalații electrice - Schema monofazara	IE04